SITE PLANT SCHEDULE

TREES	QTY	BOTANICAL NAME	COMMON NAME	CONT	CAL
AR-R	5	Acer rubrum	Red Maple	B & B	3-3.5" CAL.
PA-BG	61	Platanus acerifolia `Bloodgood`	Bloodgood London Plane Tree	B & B	3-3.5" CAL.
QB	59	Quercus bicolor	Swamp White Oak	B & B	3-3.5" CAL.
QR	71	Quercus rubra	Red Oak	B & B	3-3.5" CAL.
UA-L	67	Ulmus americana 'Liberty'	Liberty American Elm	B & B	3-3.5" CAL.
ZS-GV	55	Zelkova serrata `Green Vase`	Green Vase Zelkova	B & B	3-3.5" CAL.
ZS-VG	56	Zelkova serrata `Village Green`	Village Green Zelkova	B & B	3-3.5" CAL.

FLOWERING TREES	QTY	BOTANICAL NAME	COMMON NAME	CONT	CAL
CC-ER	6	Cercis canadensis	Eastern Redbud	B & B	2-2.5"-CAL.
CF-CB	14	Cornus florida 'Cherokee Brave'	Cherokee Brave Dogwood	B & B	2-2.5"-CAL.
CF-CP	5	Cornus florida `Cherokee Princess`	Pink Cherokee Princess Dogwood	B & B	2-2.5"-CAL.

Lighting Schedule

SYMBOL	QUANTITY	DESCRIPTION	MANUFACTURER	SPECIFICATION
✹	17	POST LIGHT	TBD.	TBD.



0 120 240 360 feet

SCALE: 1" = 120'

Base plan information provided by Stamski and McNary, Inc.

Hawk Design, Inc.
Landscape Architecture
Land Planning
Boston, MA
617-242-9300
info@hawkdesigninc.com
www.hawkdesigninc.com

HAWK DESIGN, INC. 2010
THIS DRAWING AND ALL INFORMATION CONTAINED HEREON IS PROPRIETARY INFORMATION OF HAWK DESIGN, INC. AND MAY NOT BE COPIED OR REPRODUCED, EITHER IN WHOLE OR IN PART, BY ANY METHOD, WITHOUT WRITTEN PERMISSION OF HAWK DESIGN, INC.

Date: 06/06/22

Revisions:

Num.	Date	Description
1.	6-30-22	Add street names, add gazebo and walking trails
2.	07/06/22	Render plan, add neighborhood labels
3.	07/11/22	Add Fire Cisterns
4.	07/21/22	Add walkways to cottage greens

The Cottages at Wandering Pond

Athens Lane - Stow, MA

Drawn By: ND | Checked By: TM

Site Planting Plan

Scale: 1" = 120'-0"

Sheet: L4



LEGEND

	SHADE TREE
	FLOWERING TREE
	EVERGREEN TREE
	LARGE SHRUB
	SMALL - MEDIUM SHRUB

0 20 40 60 feet

SCALE: 1" = 20'

Base plan information provided by Stamski and McNary, Inc.

Hawk Design, Inc.
Landscape Architecture
Land Planning
Sagamore, MA
508-833-8800
info@hawkdesigninc.com
www.hawkdesigninc.com

HAWK DESIGN, INC. 2021
THIS DRAWING AND ALL INFORMATION CONTAINED HEREON IS PROPRIETARY INFORMATION OF HAWK DESIGN, INC. AND MAY NOT BE COPIED OR REPRODUCED, EITHER IN WHOLE OR IN PART, BY ANY METHOD, WITHOUT WRITTEN PERMISSION OF HAWK DESIGN, INC.

Date: 7/21/22

Revisions:

Num.	Date	Description

The Cottages at Wandering Pond

Athens Lane - Stow, MA

Drawn By: ND | Checked By: TM

Clubhouse Planting Plan

Scale: 1" = 20'-0"

Sheet: L5

9-PA-BG

LILY PAD L

PICKLE BALL COURTS

COTTAGE HOUSE

BERM

BERM

VILLAGE GREEN

3-UA-L

8-QB

WILDFLOWER WAY

3-ZS-VG

7-PA-BG

6-ZS-GV

4-CF-CB

4-CF-CB

3-CF-CP

4-UA-L

2-CF-CP

4-CF-CB

5-QB

2-CC-ER

3-QR

4-UA-L

5-AR-R

4-CC-ER

2-ZS-VG

5-QR

2-ZS-VG

2-CF-CB

BUTTERCUP LANE

DAISY LANE

The Greens

The Garden

0 30 60 90 feet

SCALE: 1" = 30'

Base plan information provided by Stamski and McNary, Inc.

Hawk Design, Inc.
Landscape Architecture
Land Planning

Sagamore, MA
508-833-8800
info@hawkdesigninc.com
www.hawkdesigninc.com

HAWK DESIGN, INC. 2021
THIS DRAWING AND ALL INFORMATION CONTAINED HEREON IS PROPRIETARY INFORMATION OF HAWK DESIGN, INC. AND MAY NOT BE COPIED OR REPRODUCED, EITHER IN WHOLE OR IN PART, BY ANY METHOD, WITHOUT WRITTEN PERMISSION OF HAWK DESIGN, INC.

Date: 7/22/22

Revisions:
Num. Date Description


The Cottages at Wandering Pond
Athens Lane - Stow, MA

Drawn By: ND | Checked By: TM


Cottage Planting Plan

Scale: 1" = 30'-0"

Sheet: L6

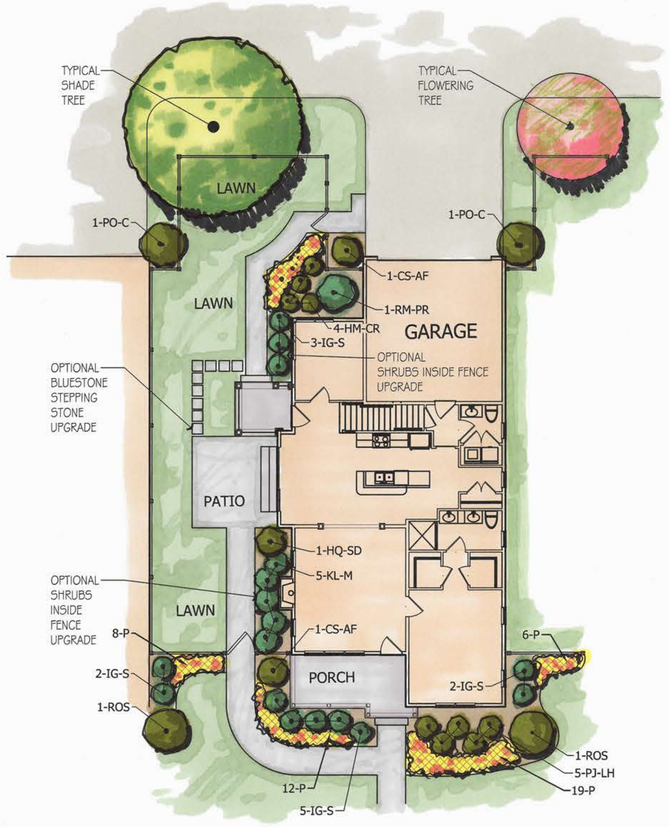

Typical Cottage Planting Plan

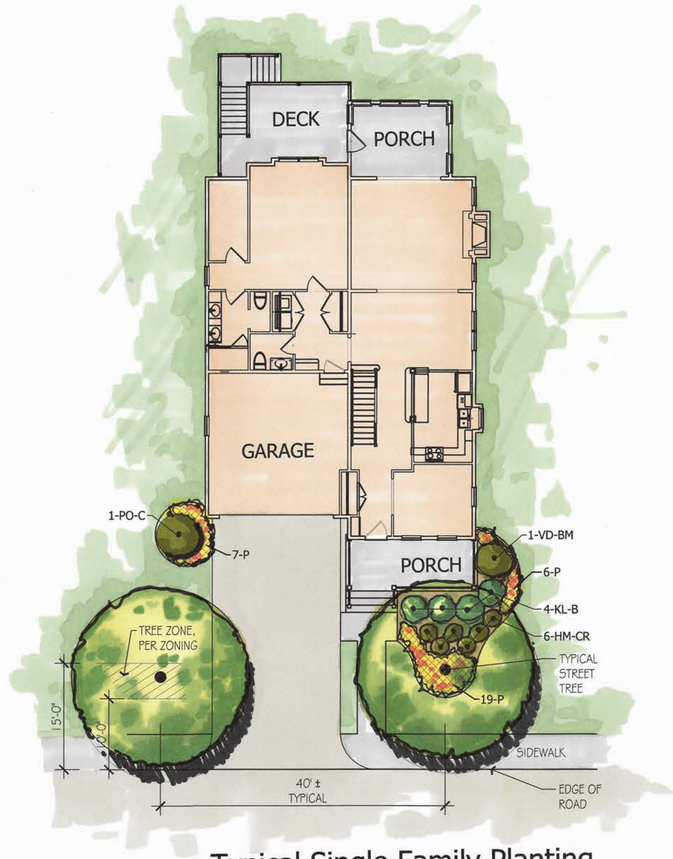

Typical Single Family Planting Plan

PLANT SCHEDULE COTTAGE

SHRUBS	QTY	BOTANICAL NAME	COMMON NAME	CONT	SIZE
CS-AF	2	Cornus sanguinea `Arctic Fire` TM	Arctic Fire Dogwood	Cont.	2.5 - 3` HT.
HM-CR	4	Hydrangea macrophylla `Cityline Rio`	Cityline Rio Hydrangea	Cont.	12-15" SPD.
HQ-SD	1	Hydrangea quercifolia 'Sike's Dwarf'	Sike's Dwarf Oakleaf Hydrangea	B & B	2.5-3` HT.
IG-S	12	Ilex glabra `Shamrock`	Inkberry	Cont.	18-24" SPD
KL-M	5	Kalmia latifolia `Minuet`	Minuet Mountain Laurel	Cont.	18-24" HT.
PJ-LH	5	Pieris japonica `Little Heath`	Little Heath Lily of the Valley	Cont.	18-24" SPD.
PO-C	2	Physocarpus opulifolius `Coppertina`	Coppertina Ninebark	B & B	3-3.5` HT.
RM-PR	1	Rhododendron maximum 'Roseum'	Pink Rosebay Rhododendron	B & B	3-3.5` HT.
ROS	2	Hibiscus syriacus	Rose Of Sharon	B & B	4-5` HT.
GROUND COVERS	QTY	BOTANICAL NAME	COMMON NAME	CONT	SPACING
P	56	Perennials	Assorted Perennials, Ornamental Grasses	1 gal	18" o.c.

PLANT SCHEDULE SINGLE FAMILY

SHRUBS	QTY	BOTANICAL NAME	COMMON NAME	CONT	SIZE
HM-CR	6	Hydrangea macrophylla `Cityline Rio`	Cityline Rio Hydrangea	Cont.	12-15" SPD.
KL-B	4	Kalmia latifolia 'Bullseye'	Bullseye Mountain Laurel	B & B	2-2.5` HT.
PO-C	1	Physocarpus opulifolius `Coppertina`	Coppertina Ninebark	B & B	3-3.5` HT.
VD-BM	1	Viburnum dentatum `Blue Muffin`	Blue Muffin Arrowwood	B & B	4-4.5` HT
GROUND COVERS	QTY	BOTANICAL NAME	COMMON NAME	CONT	SPACING
P	32	Perennials	Assorted Perennials, Ornamental Grasses	1 gal	18" o.c.

0 10 20 30 feet

SCALE: 1" = 10'

Base plan information provided by Stamski and McNary, Inc.

Hawk Design, Inc.
Landscape Architecture
Land Planning
Sagamore, MA
508-833-8800
info@hawkdesigninc.com
www.hawkdesigninc.com

HAWK DESIGN, INC. 2021
THIS DRAWING AND ALL INFORMATION CONTAINED HEREON IS PROPRIETARY INFORMATION OF HAWK DESIGN, INC. AND MAY NOT BE COPIED OR REPRODUCED, EITHER IN WHOLE OR IN PART, BY ANY METHOD, WITHOUT WRITTEN PERMISSION OF HAWK DESIGN, INC.

Date: 06/28/22

Revisions:
Num. Date Description

MASSACHUSETTS
THOMAS E. MINER
NO. 918
REGISTERED LANDSCAPE ARCHITECT
6/28/22

The Cottages at Wandering Pond

Athens Lane - Stow, MA

Drawn By: ND | Checked By: TM

Typical Home Planting Plans

Scale: 1" = 10'-0"

Sheet: L3