LEGEND

- BOLLARD
- SIGN
- RETAINING WALL
- VERTICAL GRANITE CURB
- FLUSH GRANITE CURB
- PRECAST CONCRETE CURB
- CROSSWALK
- WHEELCHAIR ACCESSIBLE CURB RAMP
- HANDICAP PARKING
- CONCRETE WALK
- POROUS PAVEMENT
- CHAIN LINK FENCE
- LIGHT POLES

NOTES:

1. ALL MEASUREMENTS ARE TAKEN FROM FACE OF CURB OR FOUNDATION WALL.
2. PROVIDE HANDICAP SPACES WITH SIGNS INDICATING THAT THEY ARE RESERVED. THE SIGNS FOR VAN SPACES ARE TO CONTAIN THE WORDS "VAN ACCESSIBLE". SIGNS MUST BE ADA COMPLIANT.
3. COORDINATE THE EXACT LOCATION OF THE TRANSFORMER AND GENERATOR PADS WITH THE ELECTRICAL PLANS.
4. SEE ARCHITECTURAL PLANS FOR EXACT BUILDING DIMENSIONS AND LOCATIONS OF DOORS.

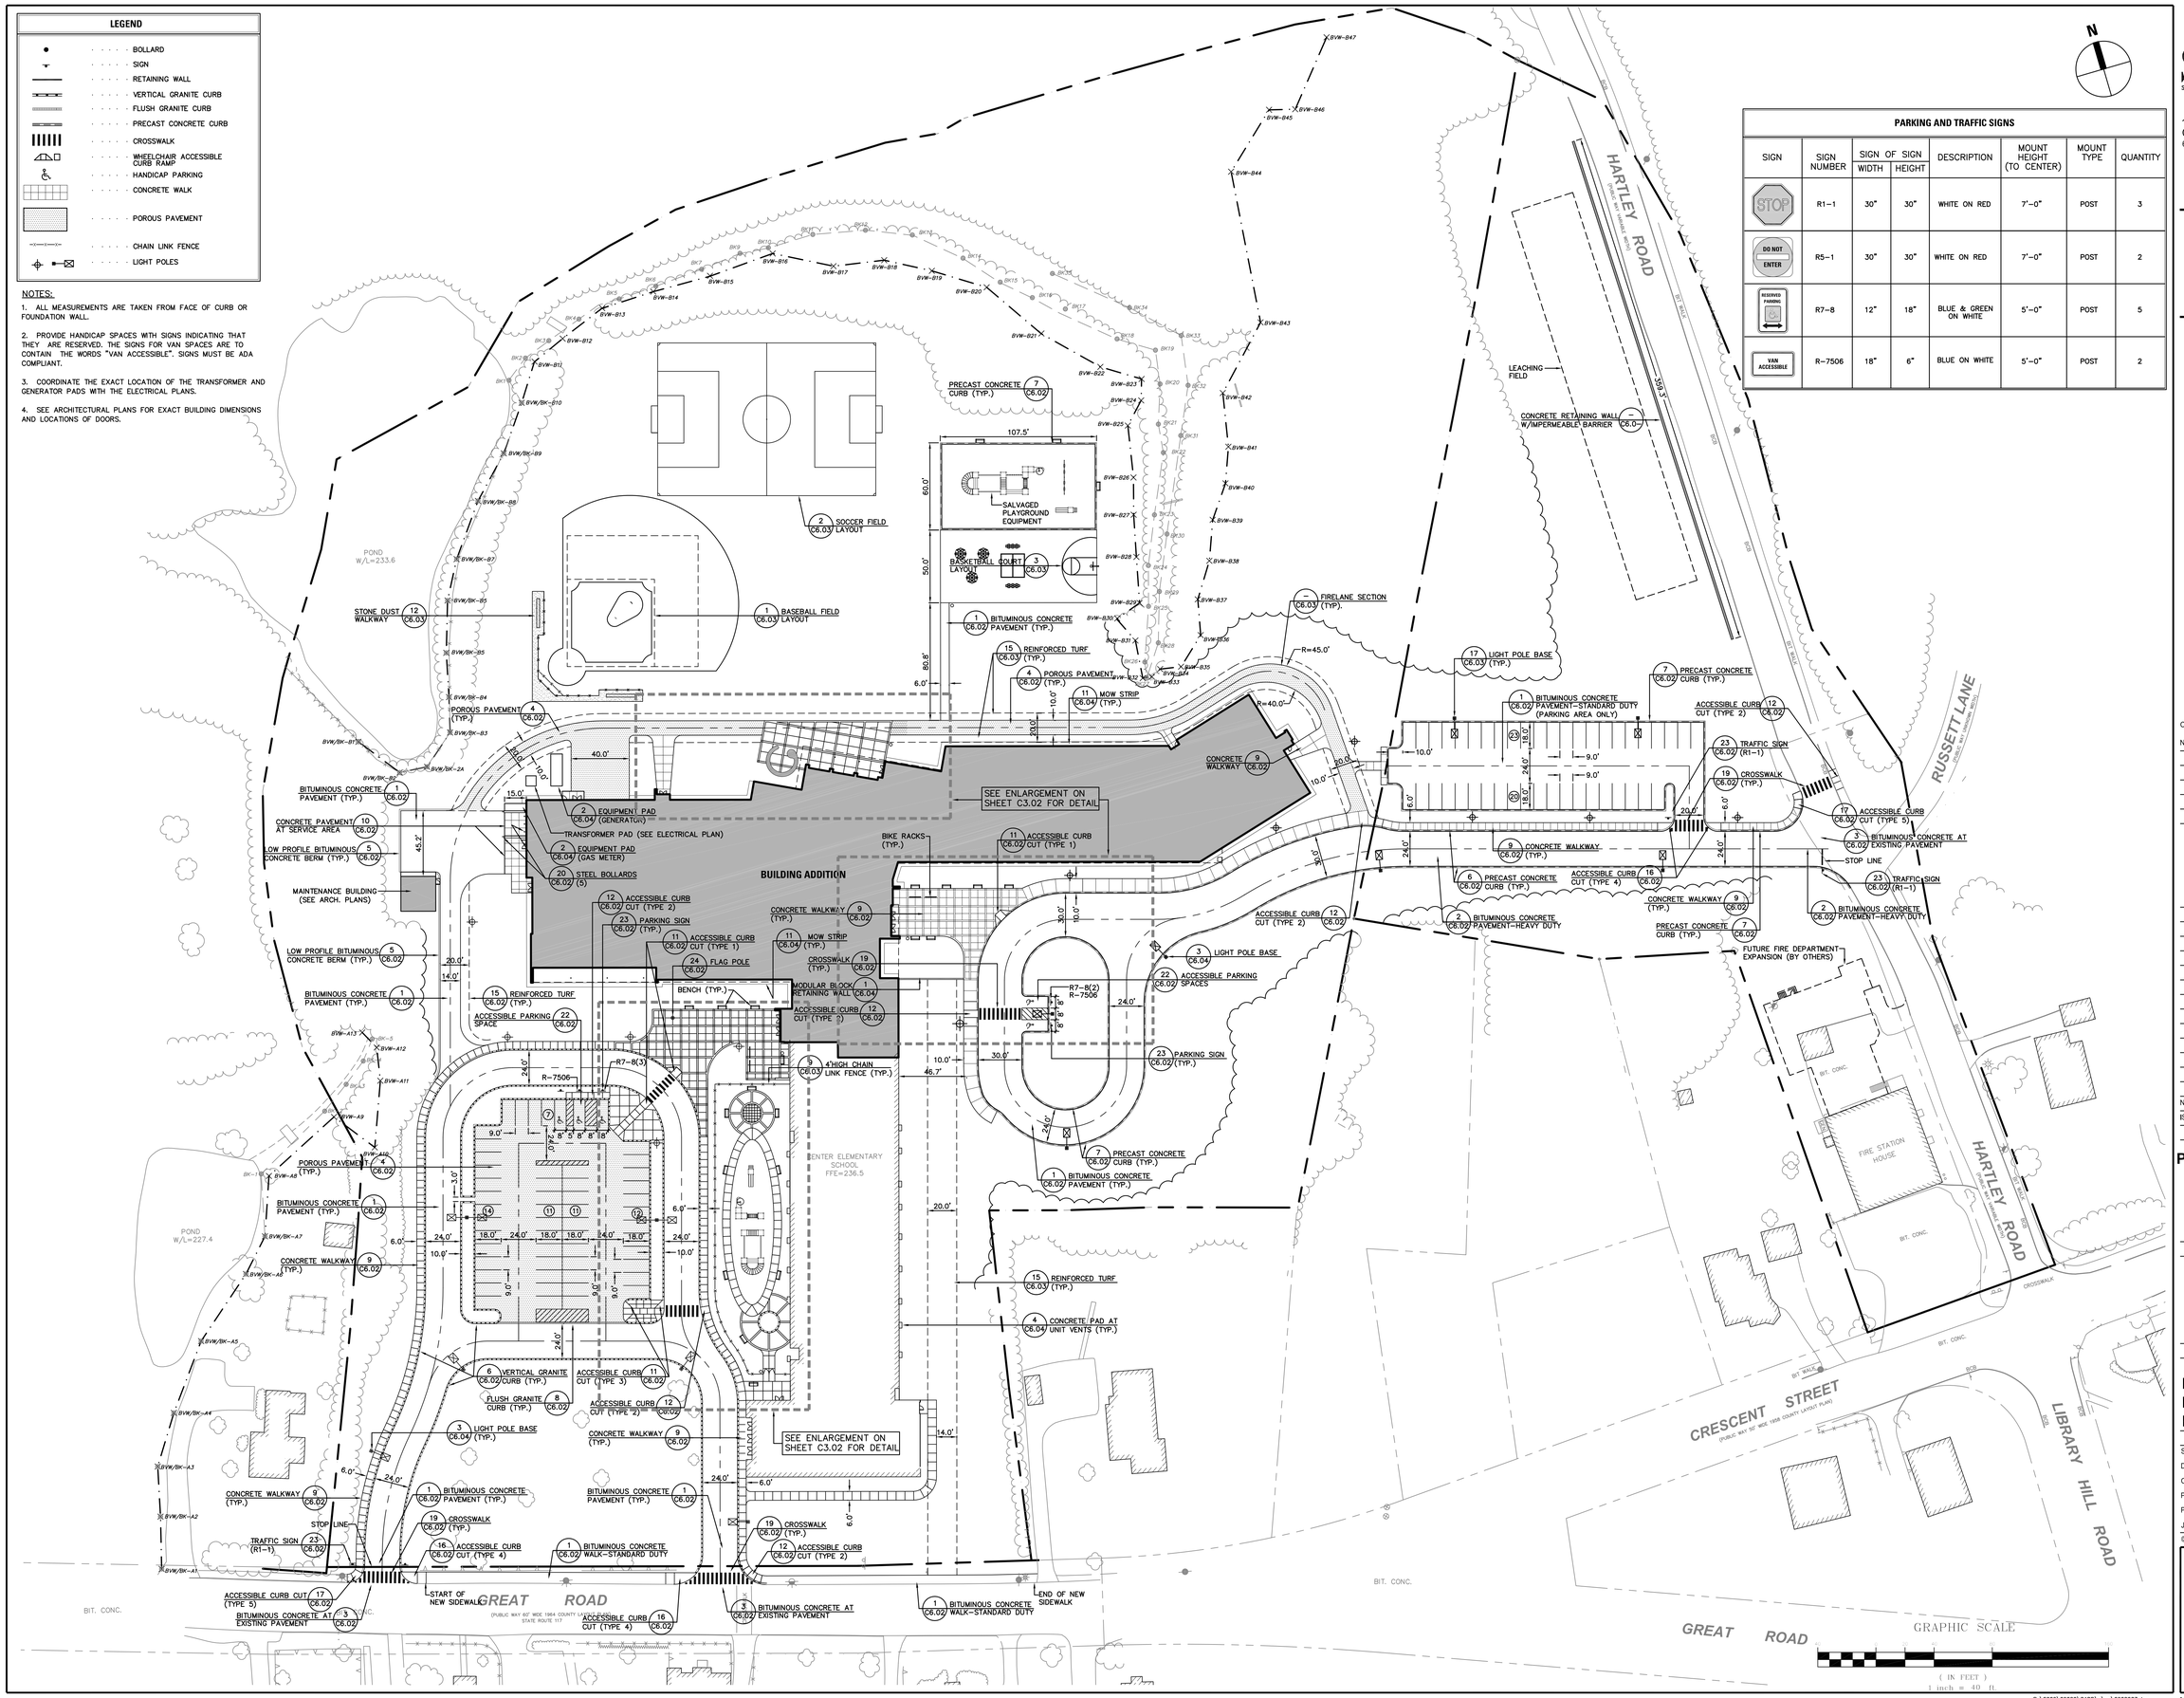

PARKING AND TRAFFIC SIGNS

SIGN	SIGN NUMBER	SIGN OF SIGN WIDTH	SIGN OF SIGN HEIGHT	DESCRIPTION	MOUNT HEIGHT (TO CENTER)	MOUNT TYPE	QUANTITY
STOP	R1-1	30"	30"	WHITE ON RED	7'-0"	POST	3
DO NOT ENTER	R5-1	30"	30"	WHITE ON RED	7'-0"	POST	2
RESERVED PARKING	R7-8	12"	18"	BLUE & GREEN ON WHITE	5'-0"	POST	5
VAN ACCESSIBLE	R-7506	18"	6"	BLUE ON WHITE	5'-0"	POST	2

SMMA
SYMMES MAINI & MCKEE ASSOCIATES
1000 Massachusetts Avenue
Cambridge, Massachusetts 02138
617.547.5400 Fax 617.354.5758

HORIUCHI SOLIEN INC.
P.O. BOX 914
200 MAIN STREET
FALMOUTH, MA
02541
508 540-5320
FAX 508 540-8651
info@horiuchisolien.com
HORIUCHI SOLIEN
LANDSCAPE ARCHITECTS

OWNER REVIEW

NAME	Date

NO.	DATE	DESCRIPTION
	1/7/10	DESIGN DEVELOPMENT SUBMISSION
	9/2/09	SD SUBMISSION

ISSUE LOG

△ = CLOUDED CHANGE

Pompositticut / Center Elementary School

403 Great Road
Stow, MA 01775

LAYOUT & MATERIALS PLAN

SCALE	1"=40'
DRAWN BY	JW
CHECK BY	
PROJ.ARCH/ENGR.	JAH
PROJ. MRG.	LBF
JOB NO.	09020.00

© SYMMES, MAINI & MCKEE ASSOCIATES, INC. 2006

C3.01

P:\2009\09020\CADD\c\ca\09020C3.dwg 1/7/2010 10:33 AM