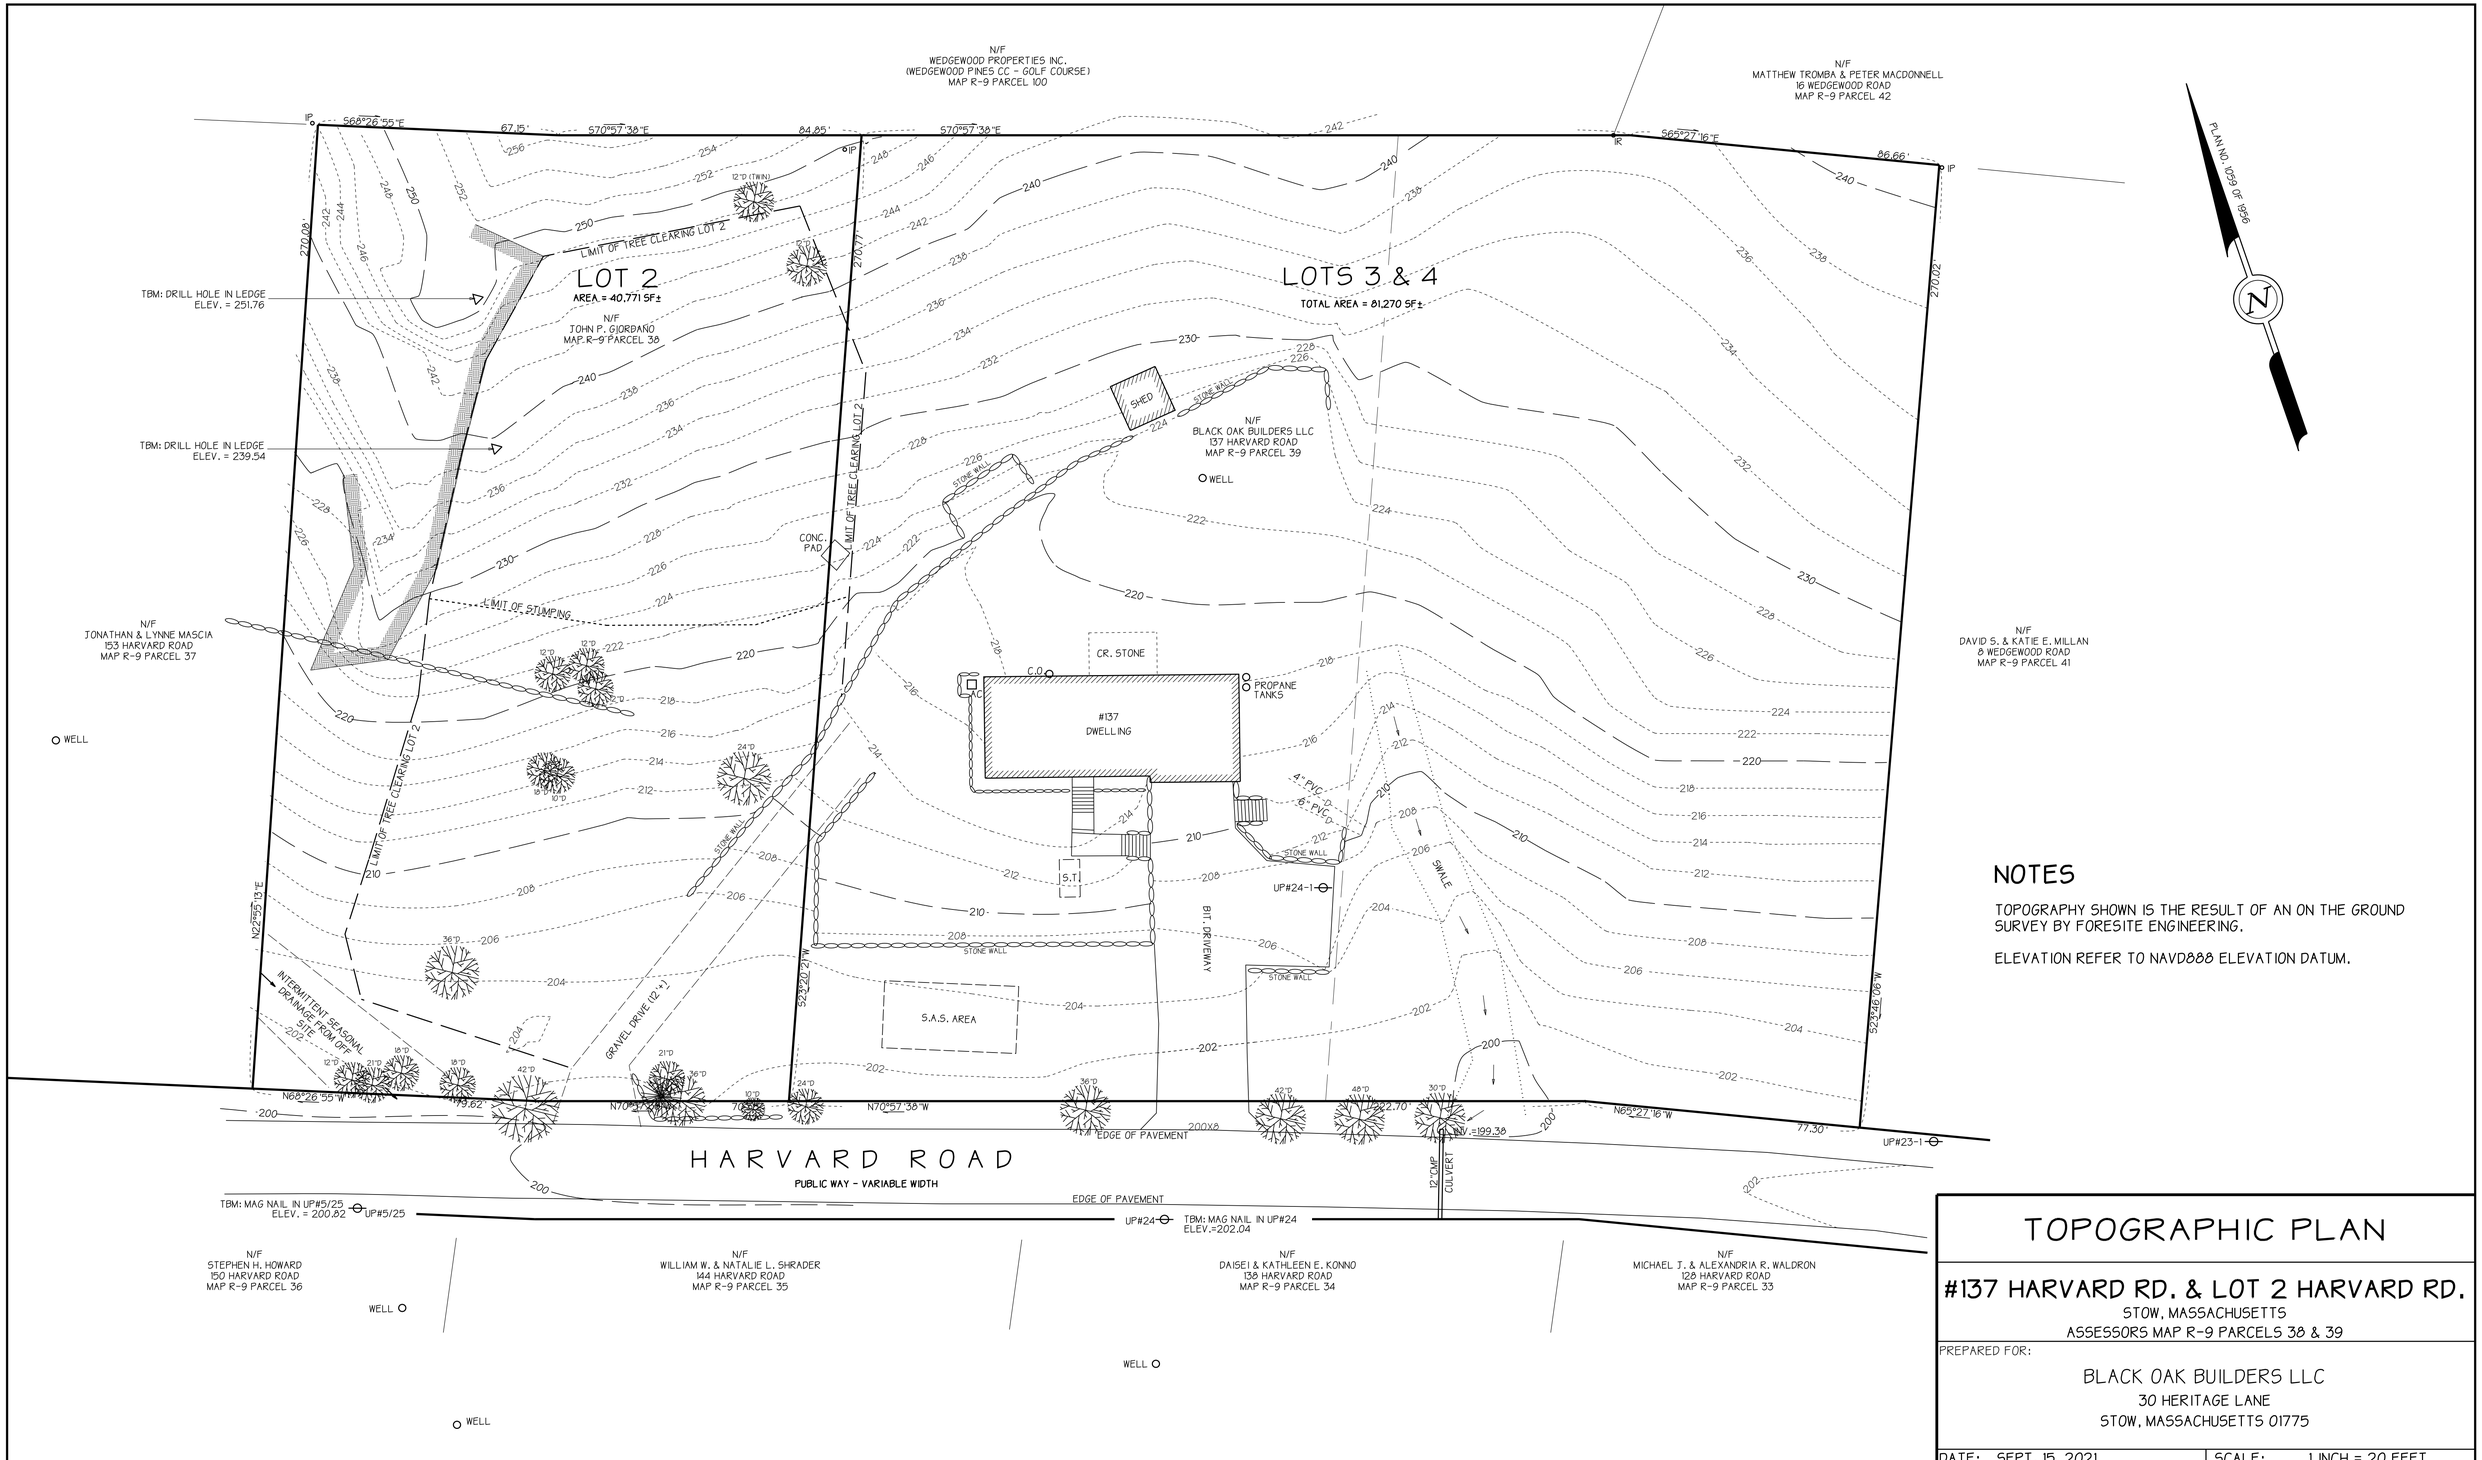

NOTES

TOPOGRAPHY SHOWN IS THE RESULT OF AN ON THE GROUND SURVEY BY FORESITE ENGINEERING.

ELEVATION REFER TO NAVD888 ELEVATION DATUM.

TOPOGRAPHIC PLAN

#137 HARVARD RD. & LOT 2 HARVARD RD.

STOW, MASSACHUSETTS
ASSESSORS MAP R-9 PARCELS 38 & 39

PREPARED FOR:

BLACK OAK BUILDERS LLC
30 HERITAGE LANE
STOW, MASSACHUSETTS 01775

DATE: SEPT. 15, 2021 | SCALE: 1 INCH = 20 FEET

ENGINEERING
SURVEYING
PLANNING

www.foresitel.com
FORESITE ENGINEERING
16 Gleasondale Road Suite 1-1
Stow, Massachusetts 01775
Phone: (978) 461-2350

COPYRIGHT 2021 FORESITE ENGINEERING ASSOCIATES, INC. 21525ED2.2D