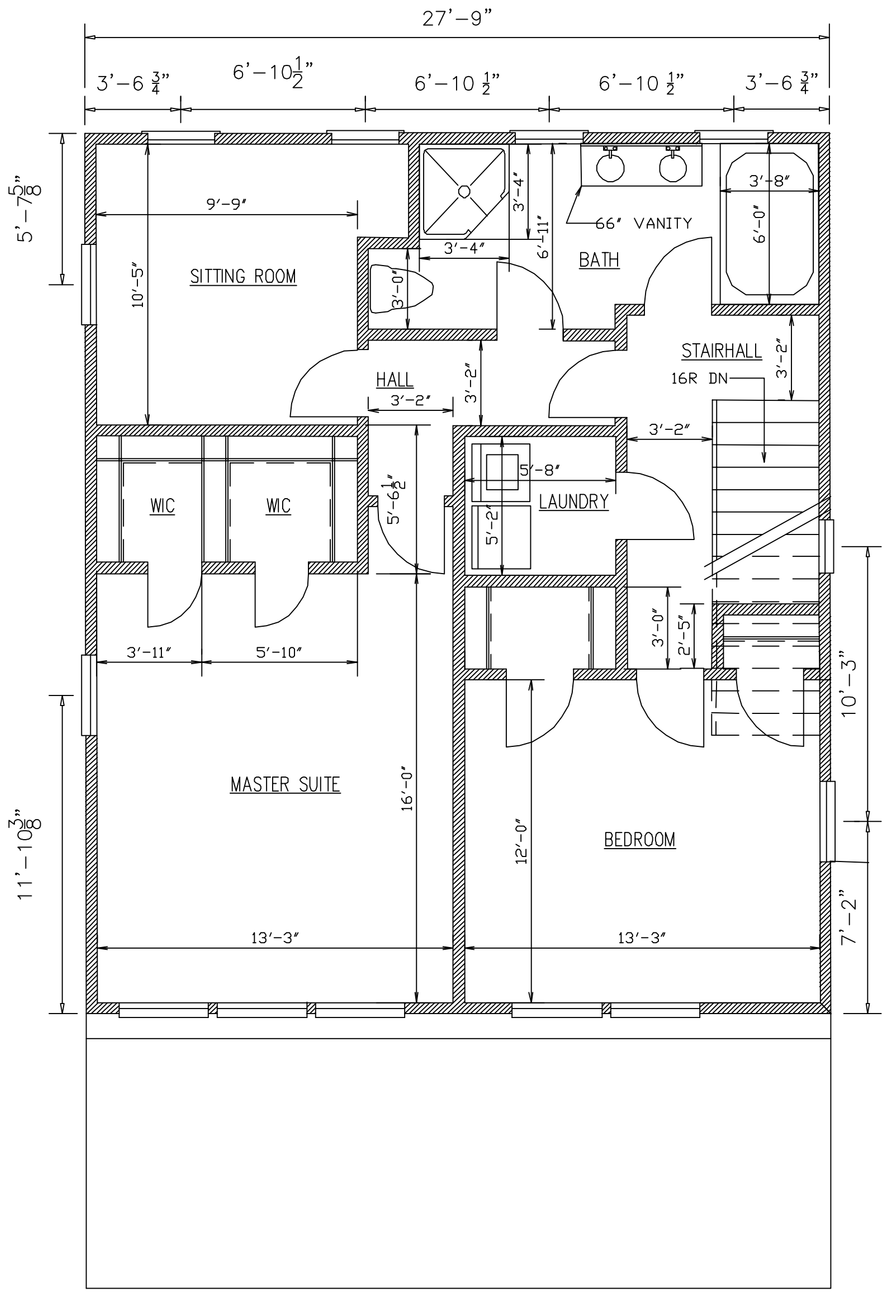

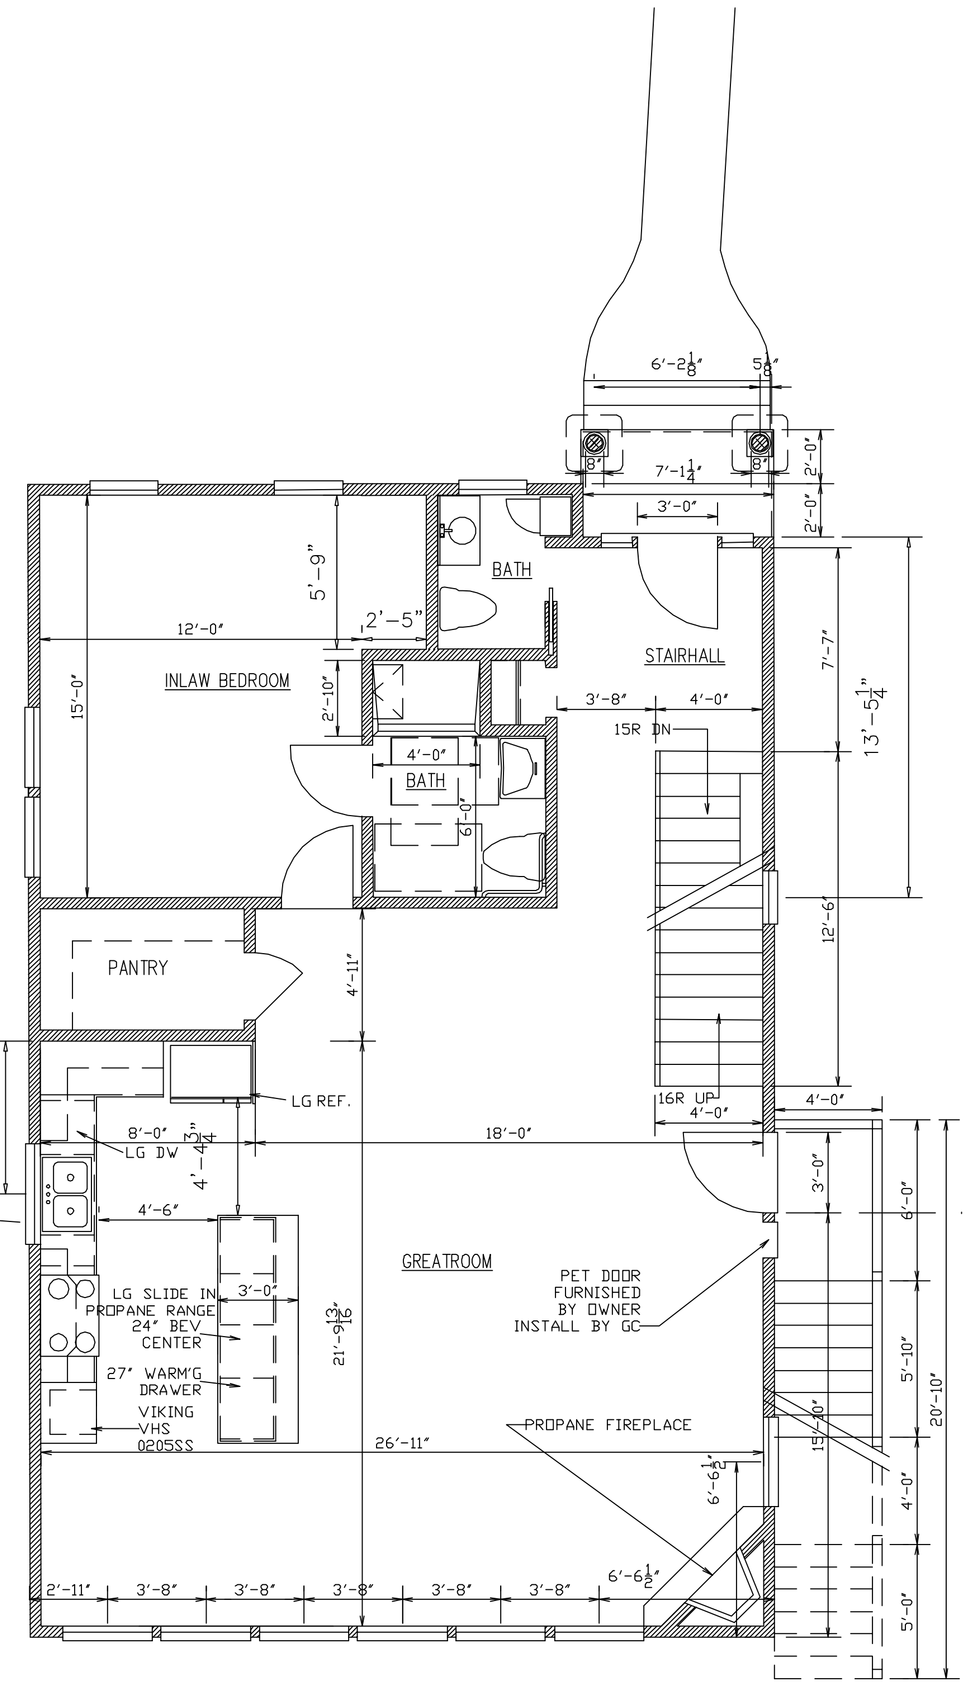

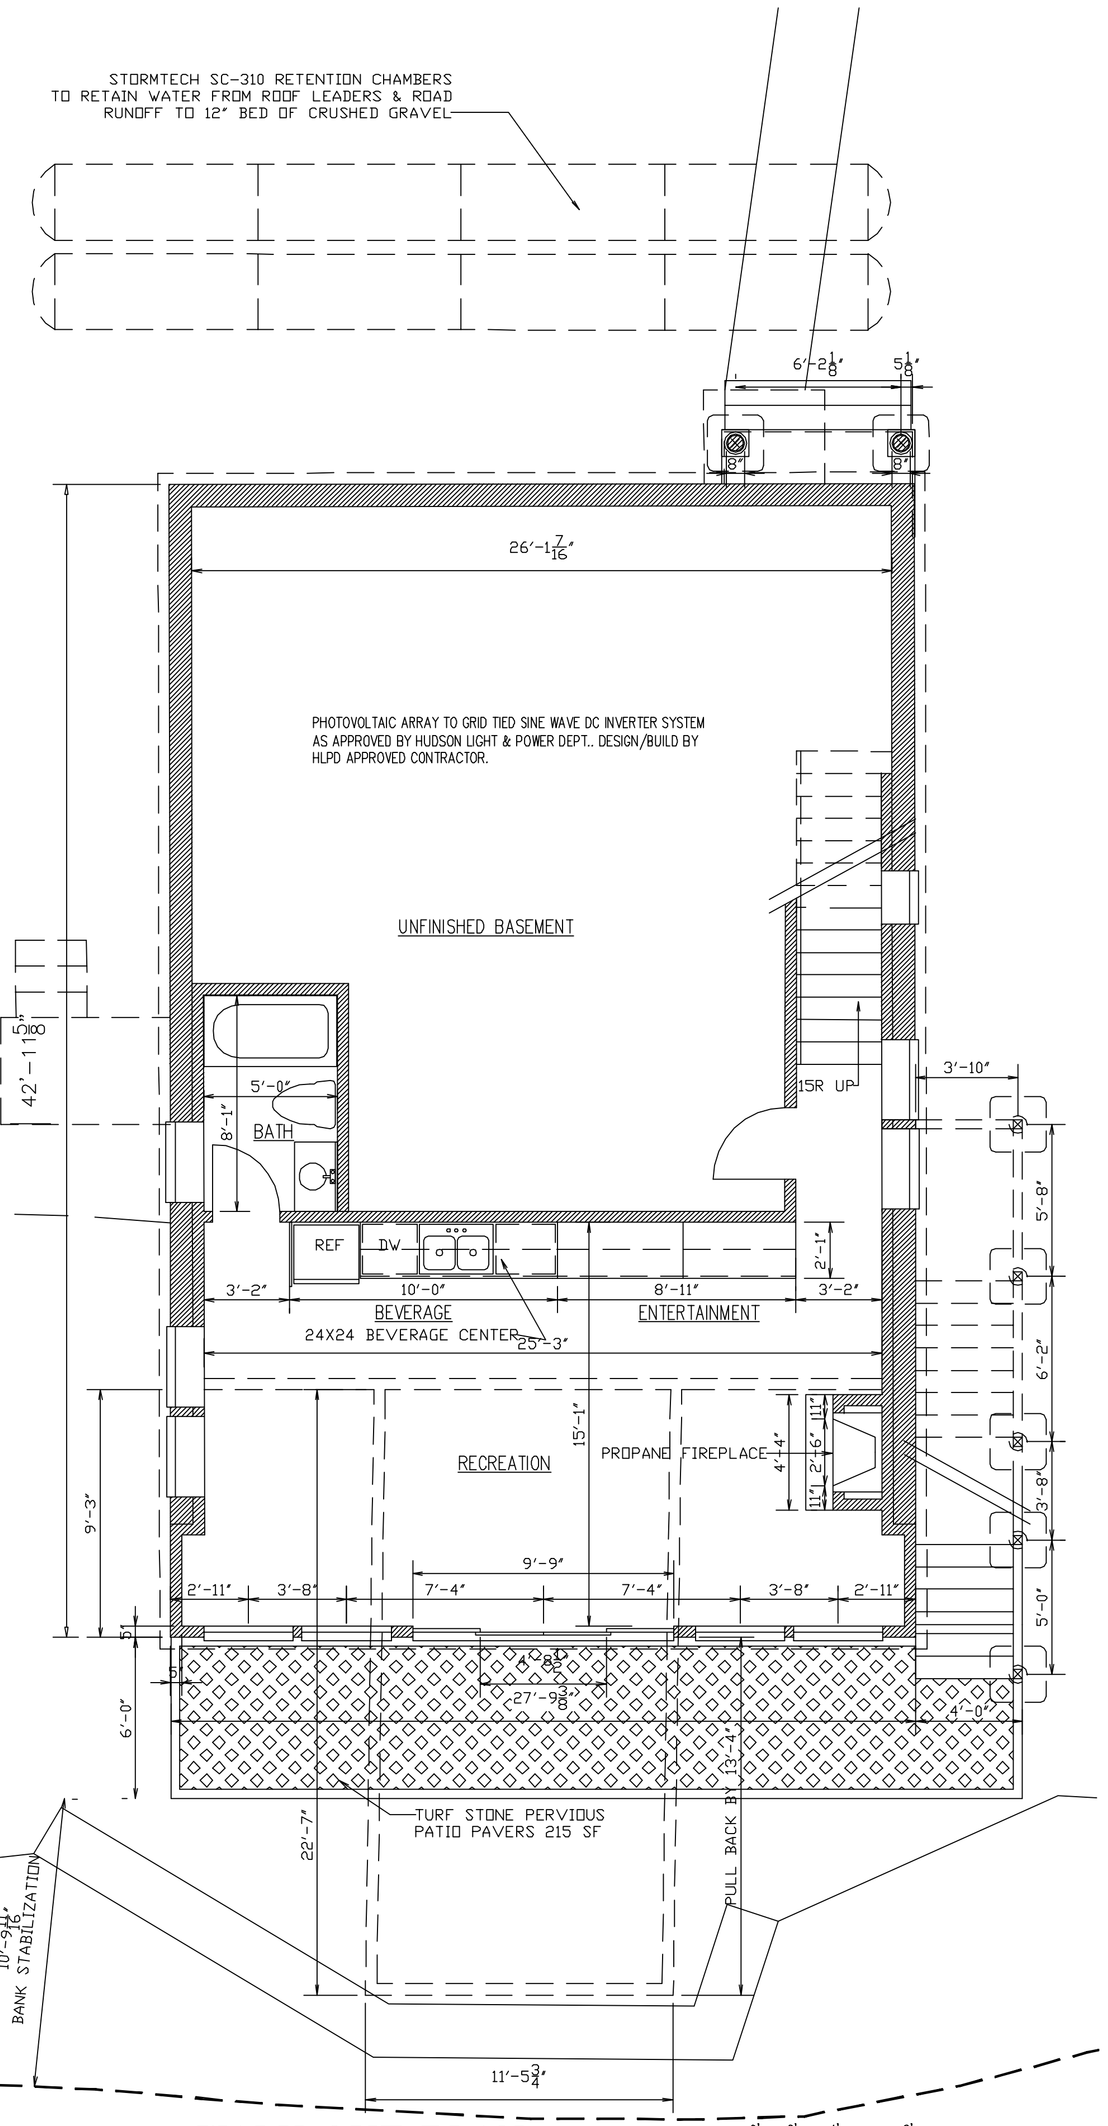

1 SECOND FLOOR PLAN

1/4" = 1'-0" 914 SF LIVING AREA

0' 2' 4' 8'
1' 3'

1 FIRST FLOOR PLAN

1/4" = 1'-0" 1,181 SF LIVING AREA

WALK-OUT 509 SF + 1ST FLOOR 1,181 SF + 2ND FLOOR 914 SF = 2,604 SF TOTAL LIVING W/685 SF BASEMENT

0' 2' 4' 8'
1' 3'

1 WALK OUT PLAN

1/4" = 1'-0" 509 LIVING SF + 685 SF BASEMENT

0' 2' 4' 8'
1' 3'

REVISIONS

No.	Description	Date
1	REDUCED SF	1/27/21

STAMP

Thomas Rovero, AIA
1 Morses Pond Road
Wellesley, MA 02181
Tel. 617-237-7883

PROJECT TITLE
74 PINE POINT ROAD
ALTERATIONS & ADDITION
74 PINE POINT ROAD
STOW, MA 01775

DATE	1/27/21
DRAWN BY	TR
CHECKED BY	MG
PROJECT NUMBER	
COMP. DWG. NAME	74 PINE POINT
SCALE	3/16" = 1'-0"

TITLE
REDUCED SQ FT
WALK-OUT, FIRST &
SECOND FLOOR PLANS

ZB3

© COPYRIGHT