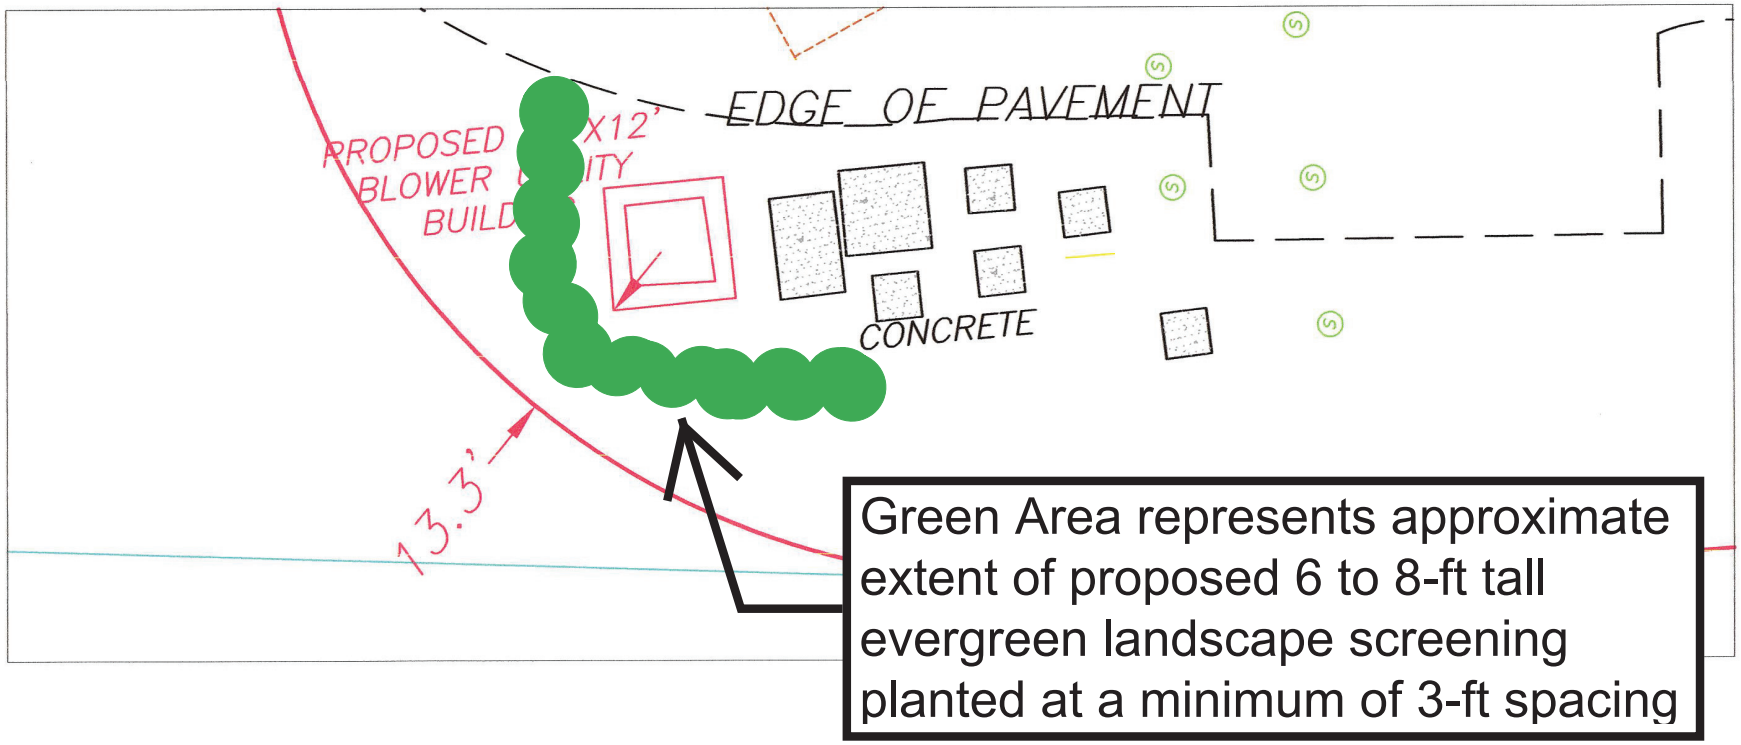
EDGE OF PAVEMENT
PROPOSED
BLOWER
BUILD
X12'
ITY
CONCRETE
13.3'
Green Area represents approximate extent of proposed 6 to 8-ft tall evergreen landscape screening planted at a minimum of 3-ft spacing