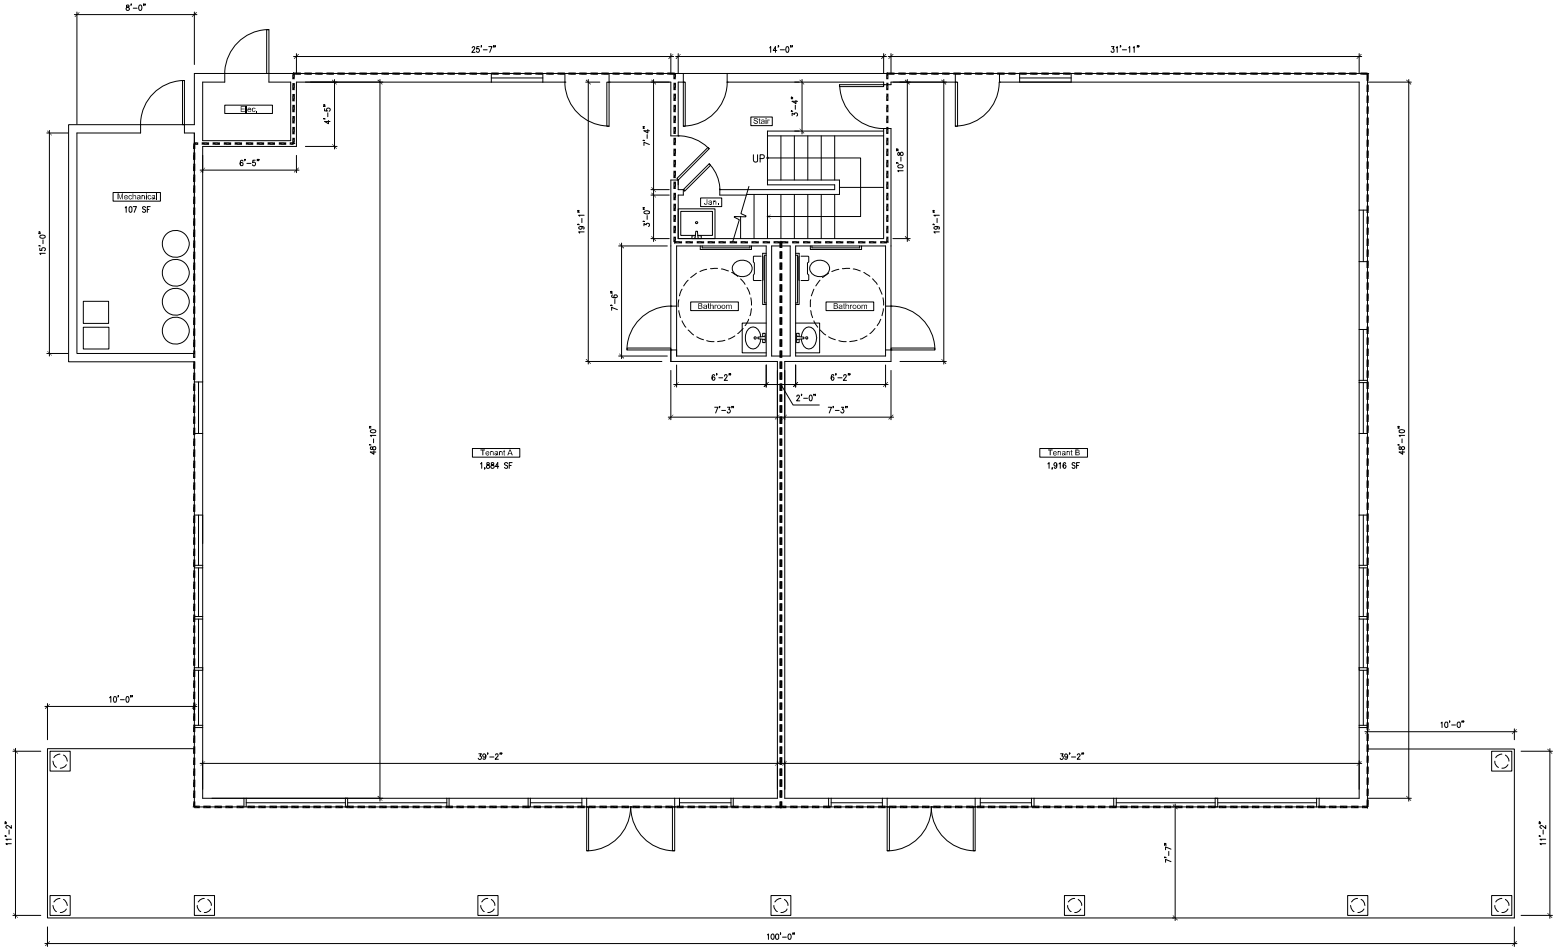

1 Proposed Floor Plan
Scale: 1/4" = 1'-0"

PROJECT:
108 Great Road - New Retail Construction
Stow, MA

PREPARED FOR:
John Cramer
Summer Street Properties, LLC
14 Nason Street, Ste 302
Maynard, MA 01754

RP Architectural Studio
78 Highland Circle
Wayland, MA 01778
Tel. 617-794-7759

Project Team:

Date:	Revisions:

Drawing Title:
Proposed Floor Plan

Scale: Noted
Job No.: 299
Date: 1/31/21
Drawing No.: A1.1

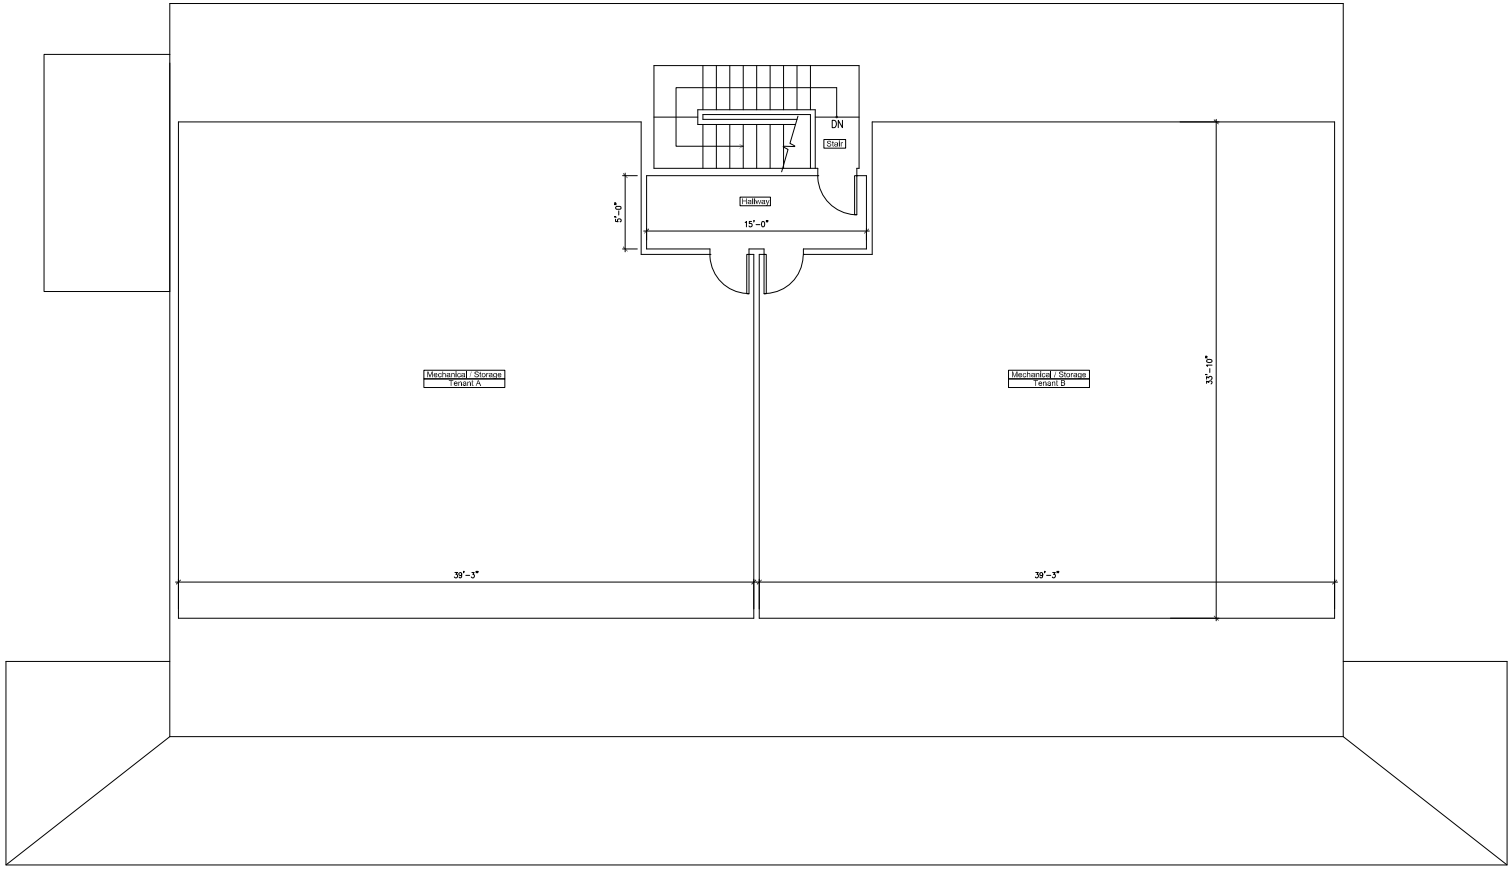

1 Attic Floor Plan
Scale: 1/4" = 1'-0"

PROJECT:
108 Great Road - New Retail Construction
Stow, MA

PREPARED FOR:
John Cramer
Summer Street Properties, LLC
14 Nason Street, Ste 302
Maynard, MA 01754

RP Architectural Studio
78 Highland Circle
Wayland, MA 01778
Tel. 617-794-7759

Project Team:

Date:	Revisions:

Drawing Title:
Attic Plan

Scale: Noted
Job No.: 299
Date: 1/31/21
Drawing No. : A1.2

4 Proposed Side Elevation
Scale: 1/8" = 1'-0"

3 Proposed Rear Elevation
Scale: 1/8" = 1'-0"

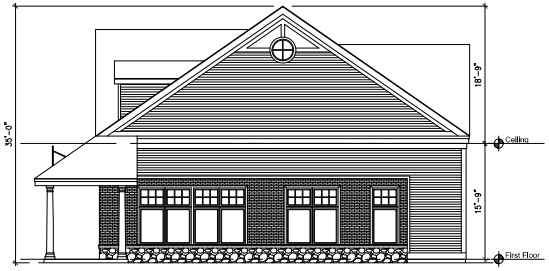

2 Proposed Side Elevation
Scale: 1/8" = 1'-0"

1 Proposed Front Elevation
Scale: 1/8" = 1'-0"

PROJECT:
108 Great Road - New Retail Construction
Stow, MA

PREPARED FOR:
John Cramer
Summer Street Properties, LLC
14 Nason Street, Ste 302
Maynard, MA 01754

RP Architectural Studio
78 Highland Circle
Wayland, MA 01778
Tel. 617-794-7759

Project Team:

Date:	Revisions:

Drawing Title:
Proposed Elevations

Scale: Noted
Job No.: 299
Date: 1/31/21
Drawing No.: A2.1