RECEIVED
FEB 05 2021
TOWN OF STOW
PLANNING BOARD

Location of 6 wooden planter boxes along the stone retaining wall.

Location of waterproof overhead outdoor lighting (low wattage).
(Standard industry product for outdoor dining patio service.)
(See cut sheet)

Location of 8 picnic tables.

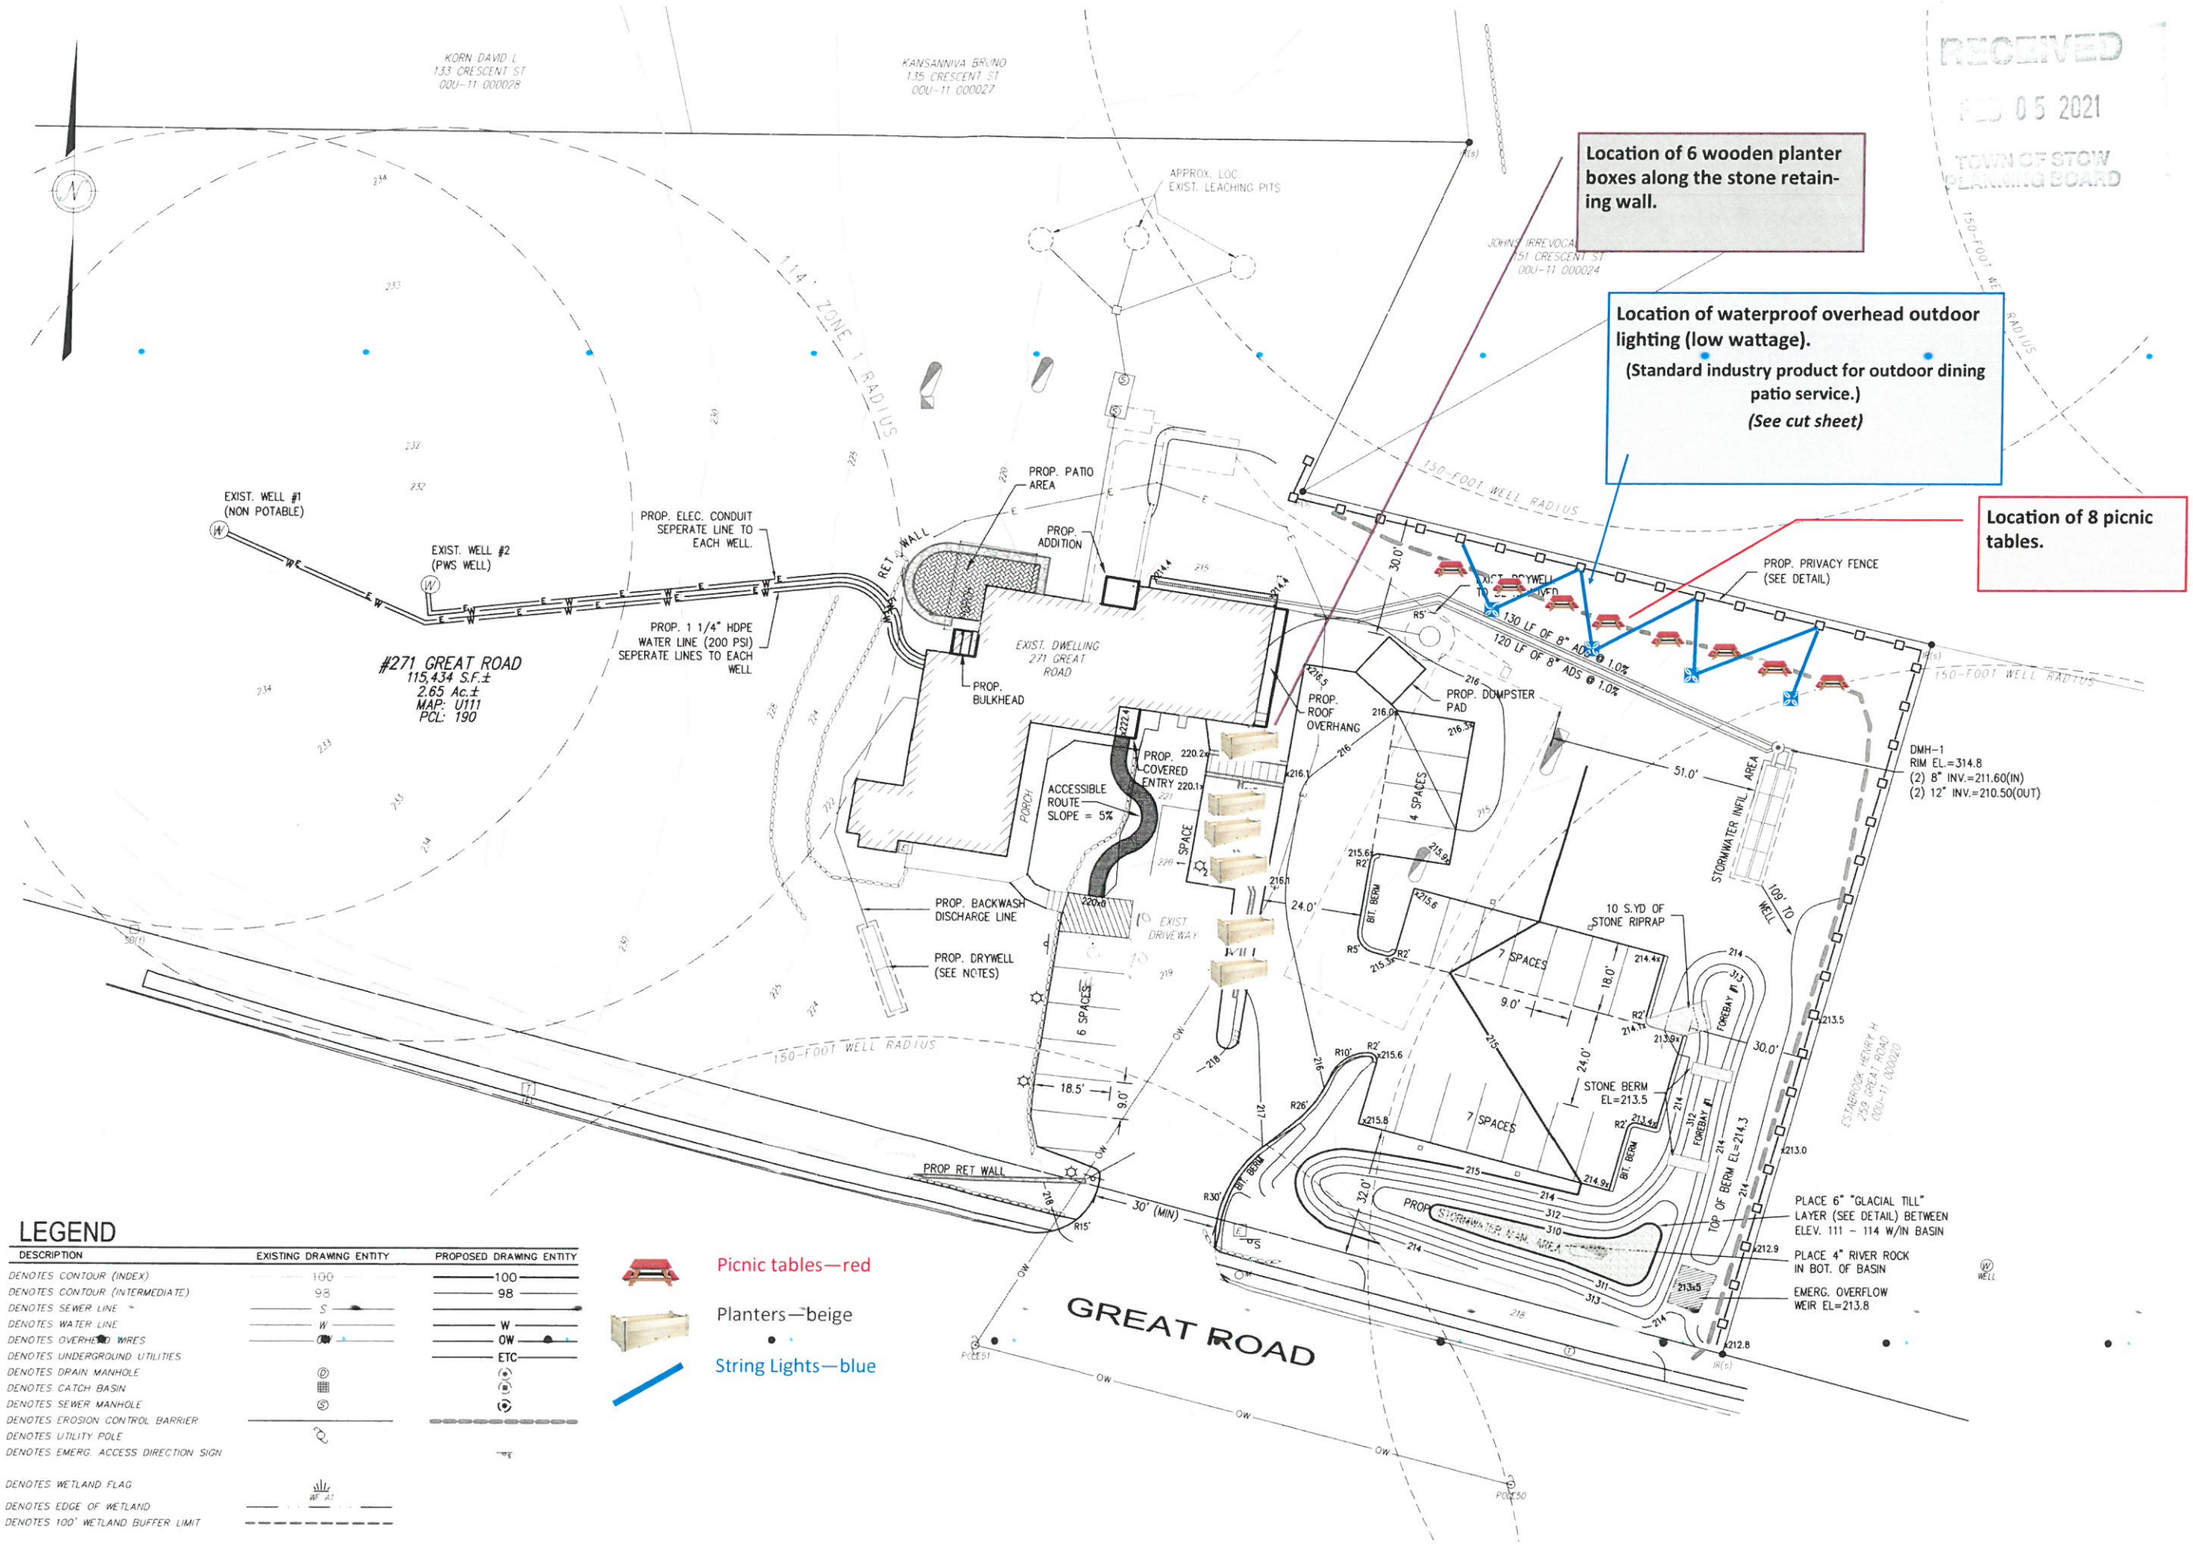

LEGEND

DESCRIPTION	EXISTING DRAWING ENTITY	PROPOSED DRAWING ENTITY
DENOTES CONTOUR (INDEX)	100	100
DENOTES CONTOUR (INTERMEDIATE)	98	98
DENOTES SEWER LINE	S	
DENOTES WATER LINE	W	W
DENOTES OVERHEAD WIRES	OW	OW
DENOTES UNDERGROUND UTILITIES		ETC
DENOTES DRAIN MANHOLE		
DENOTES CATCH BASIN		
DENOTES SEWER MANHOLE		
DENOTES EROSION CONTROL BARRIER		
DENOTES UTILITY POLE		
DENOTES EMERG. ACCESS DIRECTION SIGN		
DENOTES WETLAND FLAG	WF A1	
DENOTES EDGE OF WETLAND		
DENOTES 100' WETLAND BUFFER LIMIT		

Picnic tables—red

Planters—beige

String Lights—blue