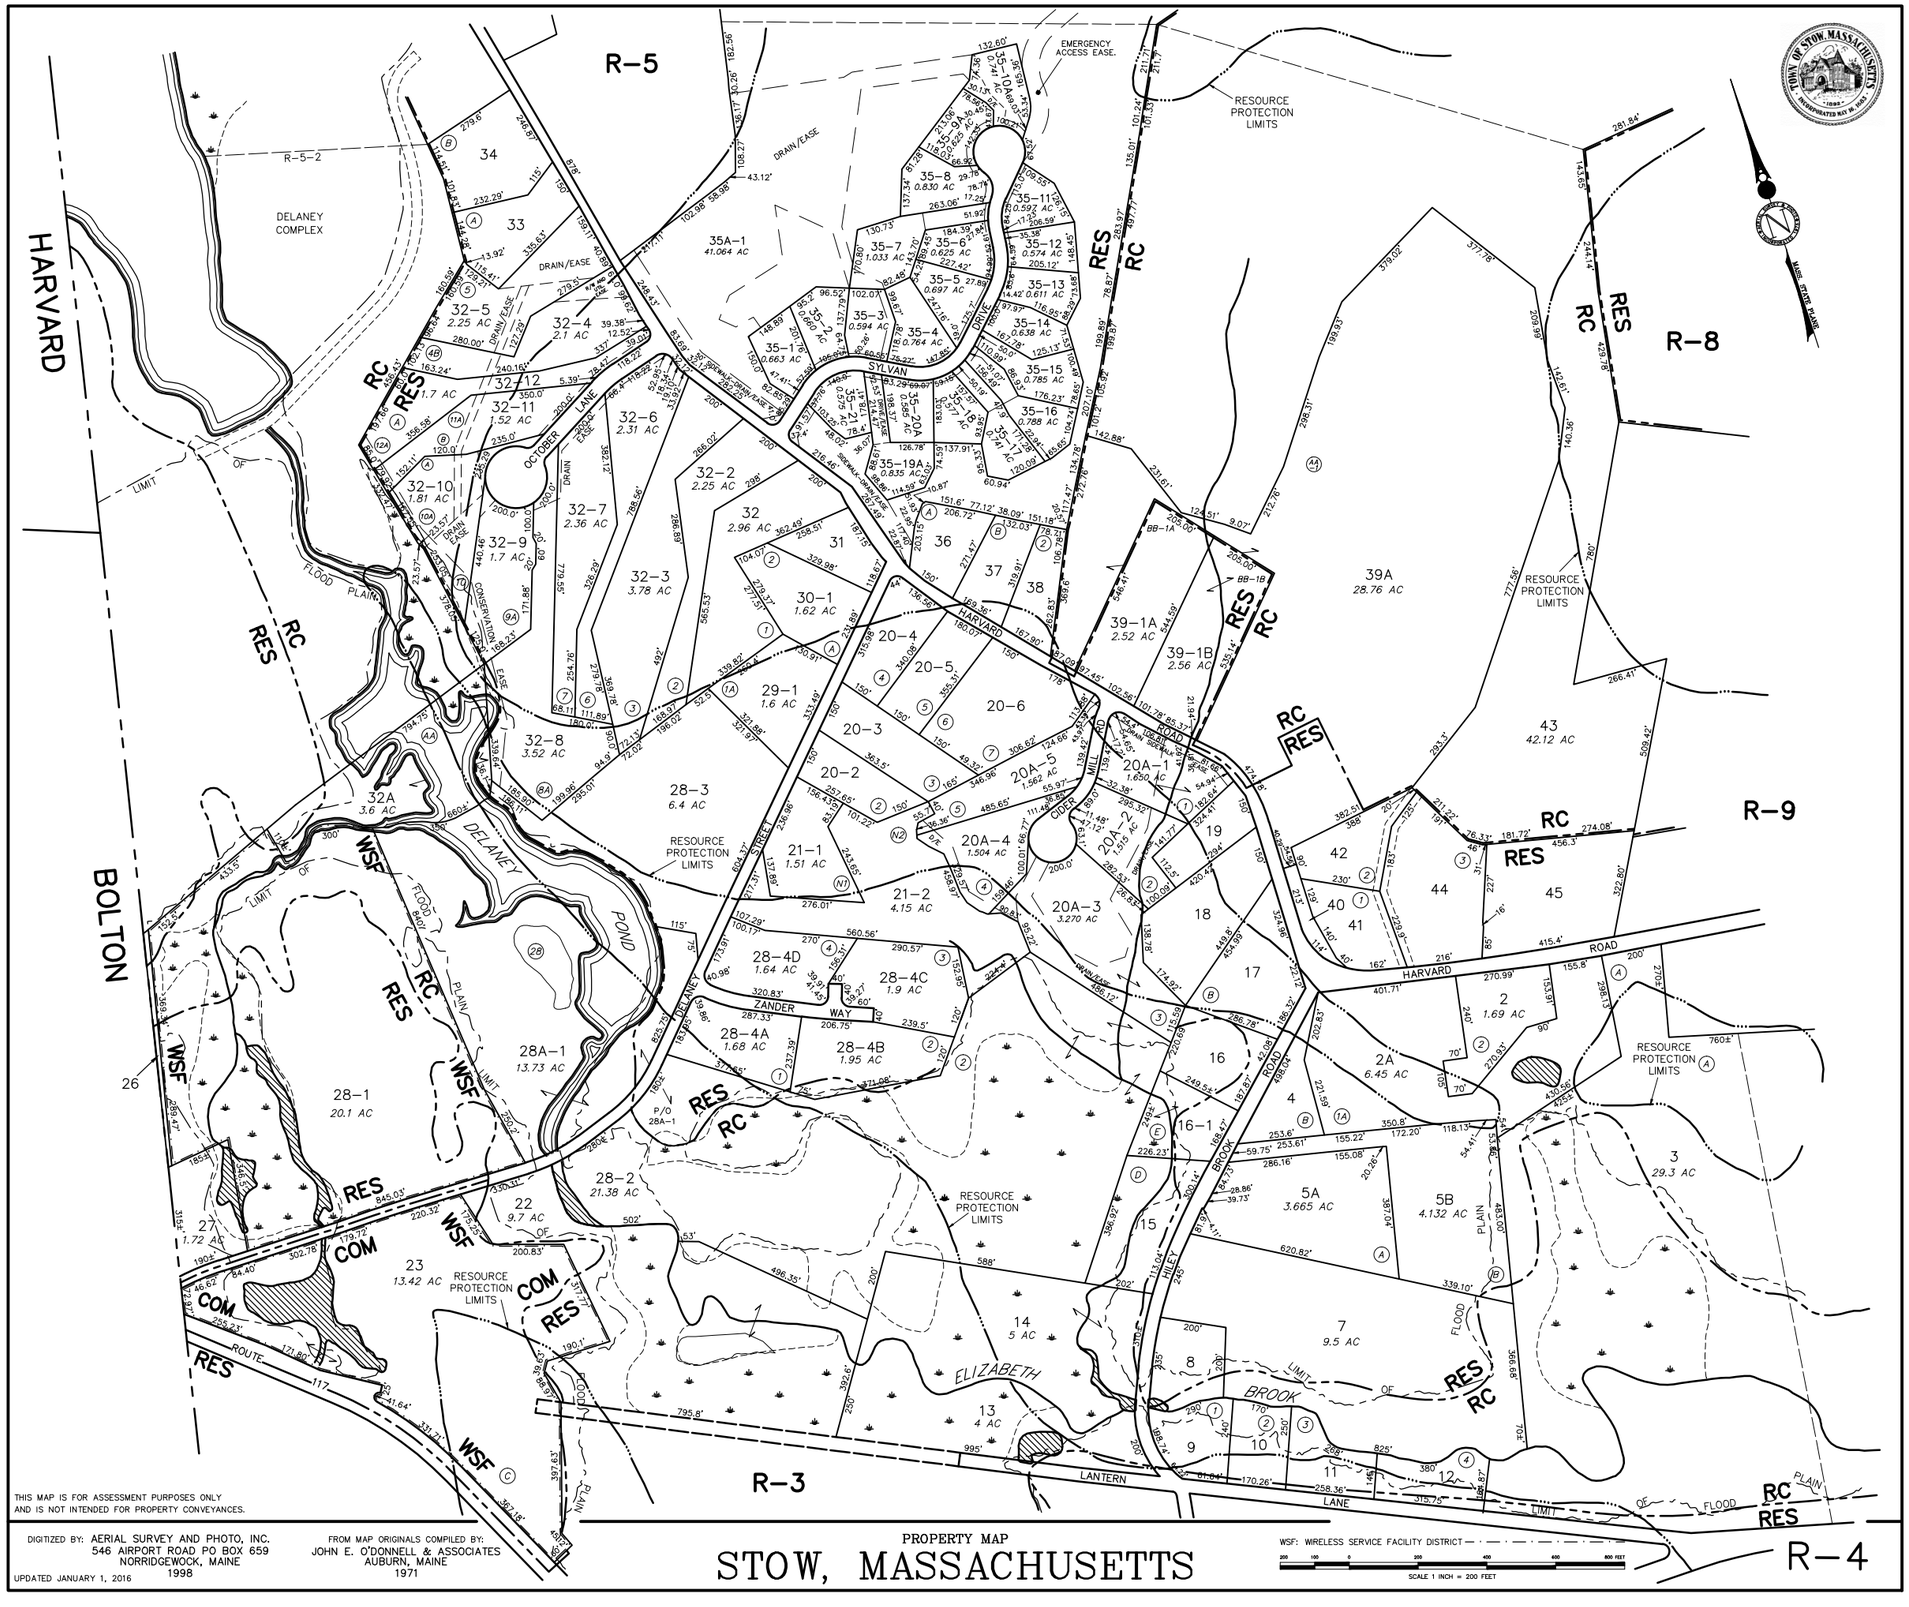
R-5
R-8
R-9
R-3
R-4
HARVARD
BOLTON
DELANEY COMPLEX
DELANEY POND
ELIZABETH BROOK
SYLVAN DRIVE
OCTOBER LANE
HARVARD ROAD
ZANDER WAY
HILEY BROOK ROAD
LANTERN LANE
RESOURCE PROTECTION LIMITS
EMERGENCY ACCESS EASE.
LIMIT OF FLOOD PLAIN
MASS STATE PLANE
TOWN OF STOW, MASSACHUSETTS
THIS MAP IS FOR ASSESSMENT PURPOSES ONLY AND IS NOT INTENDED FOR PROPERTY CONVEYANCES.
DIGITIZED BY: AERIAL SURVEY AND PHOTO, INC. 546 AIRPORT ROAD PO BOX 659 NORRIDGEWOCK, MAINE 1998
UPDATED JANUARY 1, 2016
FROM MAP ORIGINALS COMPILED BY: JOHN E. O'DONNELL & ASSOCIATES AUBURN, MAINE 1971
PROPERTY MAP
STOW, MASSACHUSETTS
WSF: WIRELESS SERVICE FACILITY DISTRICT
SCALE 1 INCH = 200 FEET