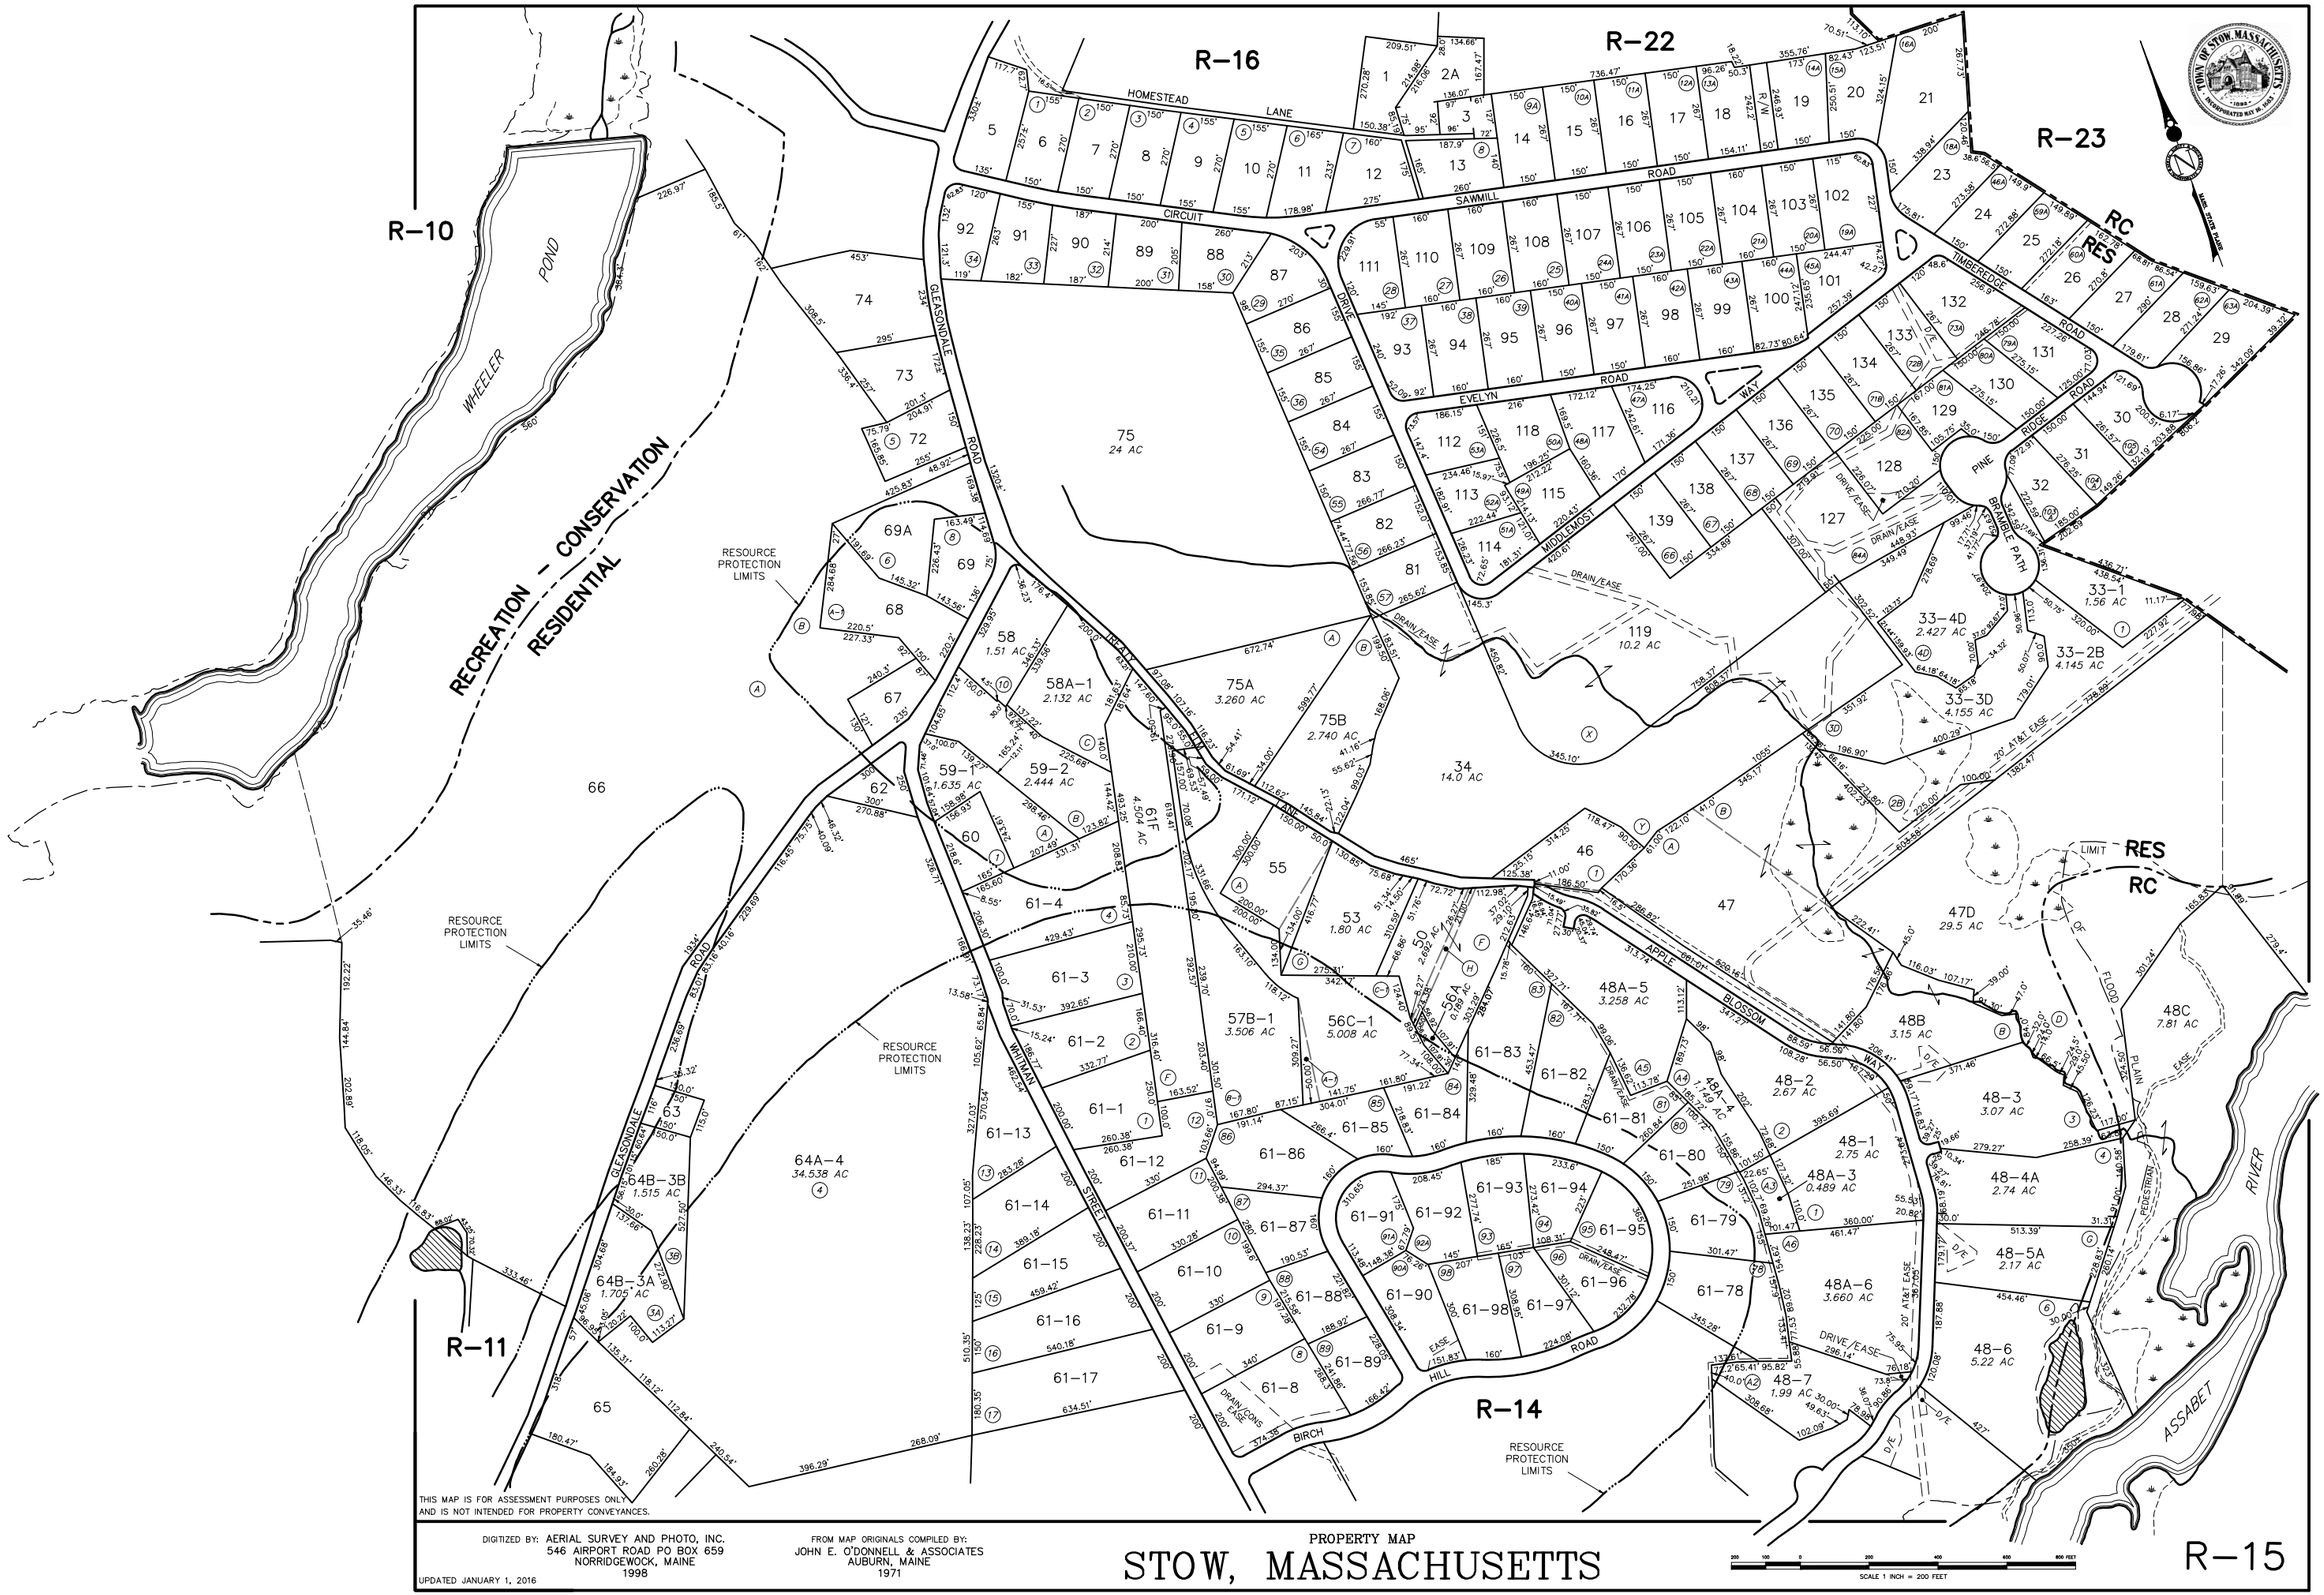
R-10
R-11
R-14
R-15
R-16
R-22
R-23
RC
RES
RECREATION - CONSERVATION
RESIDENTIAL
WHEELER POND
HOMESTEAD LANE
CIRCUIT
SAWMILL ROAD
EVELYN ROAD
MIDDLEMOST WAY
TIMBEREDGE ROAD
PINE RIDGE ROAD
BRAMBLE PATH
APPLE BLOSSOM WAY
GLEASONDALE ROAD
WHITMAN STREET
BIRCH HILL ROAD
RESOURCE PROTECTION LIMITS
ASSABET RIVER
THIS MAP IS FOR ASSESSMENT PURPOSES ONLY AND IS NOT INTENDED FOR PROPERTY CONVEYANCES.
DIGITIZED BY: AERIAL SURVEY AND PHOTO, INC.
546 AIRPORT ROAD PO BOX 659
NORRIDGEWOCK, MAINE
1998
UPDATED JANUARY 1, 2016
FROM MAP ORIGINALS COMPILED BY:
JOHN E. O'DONNELL & ASSOCIATES
AUBURN, MAINE
1971
PROPERTY MAP
STOW, MASSACHUSETTS
SCALE 1 INCH = 200 FEET