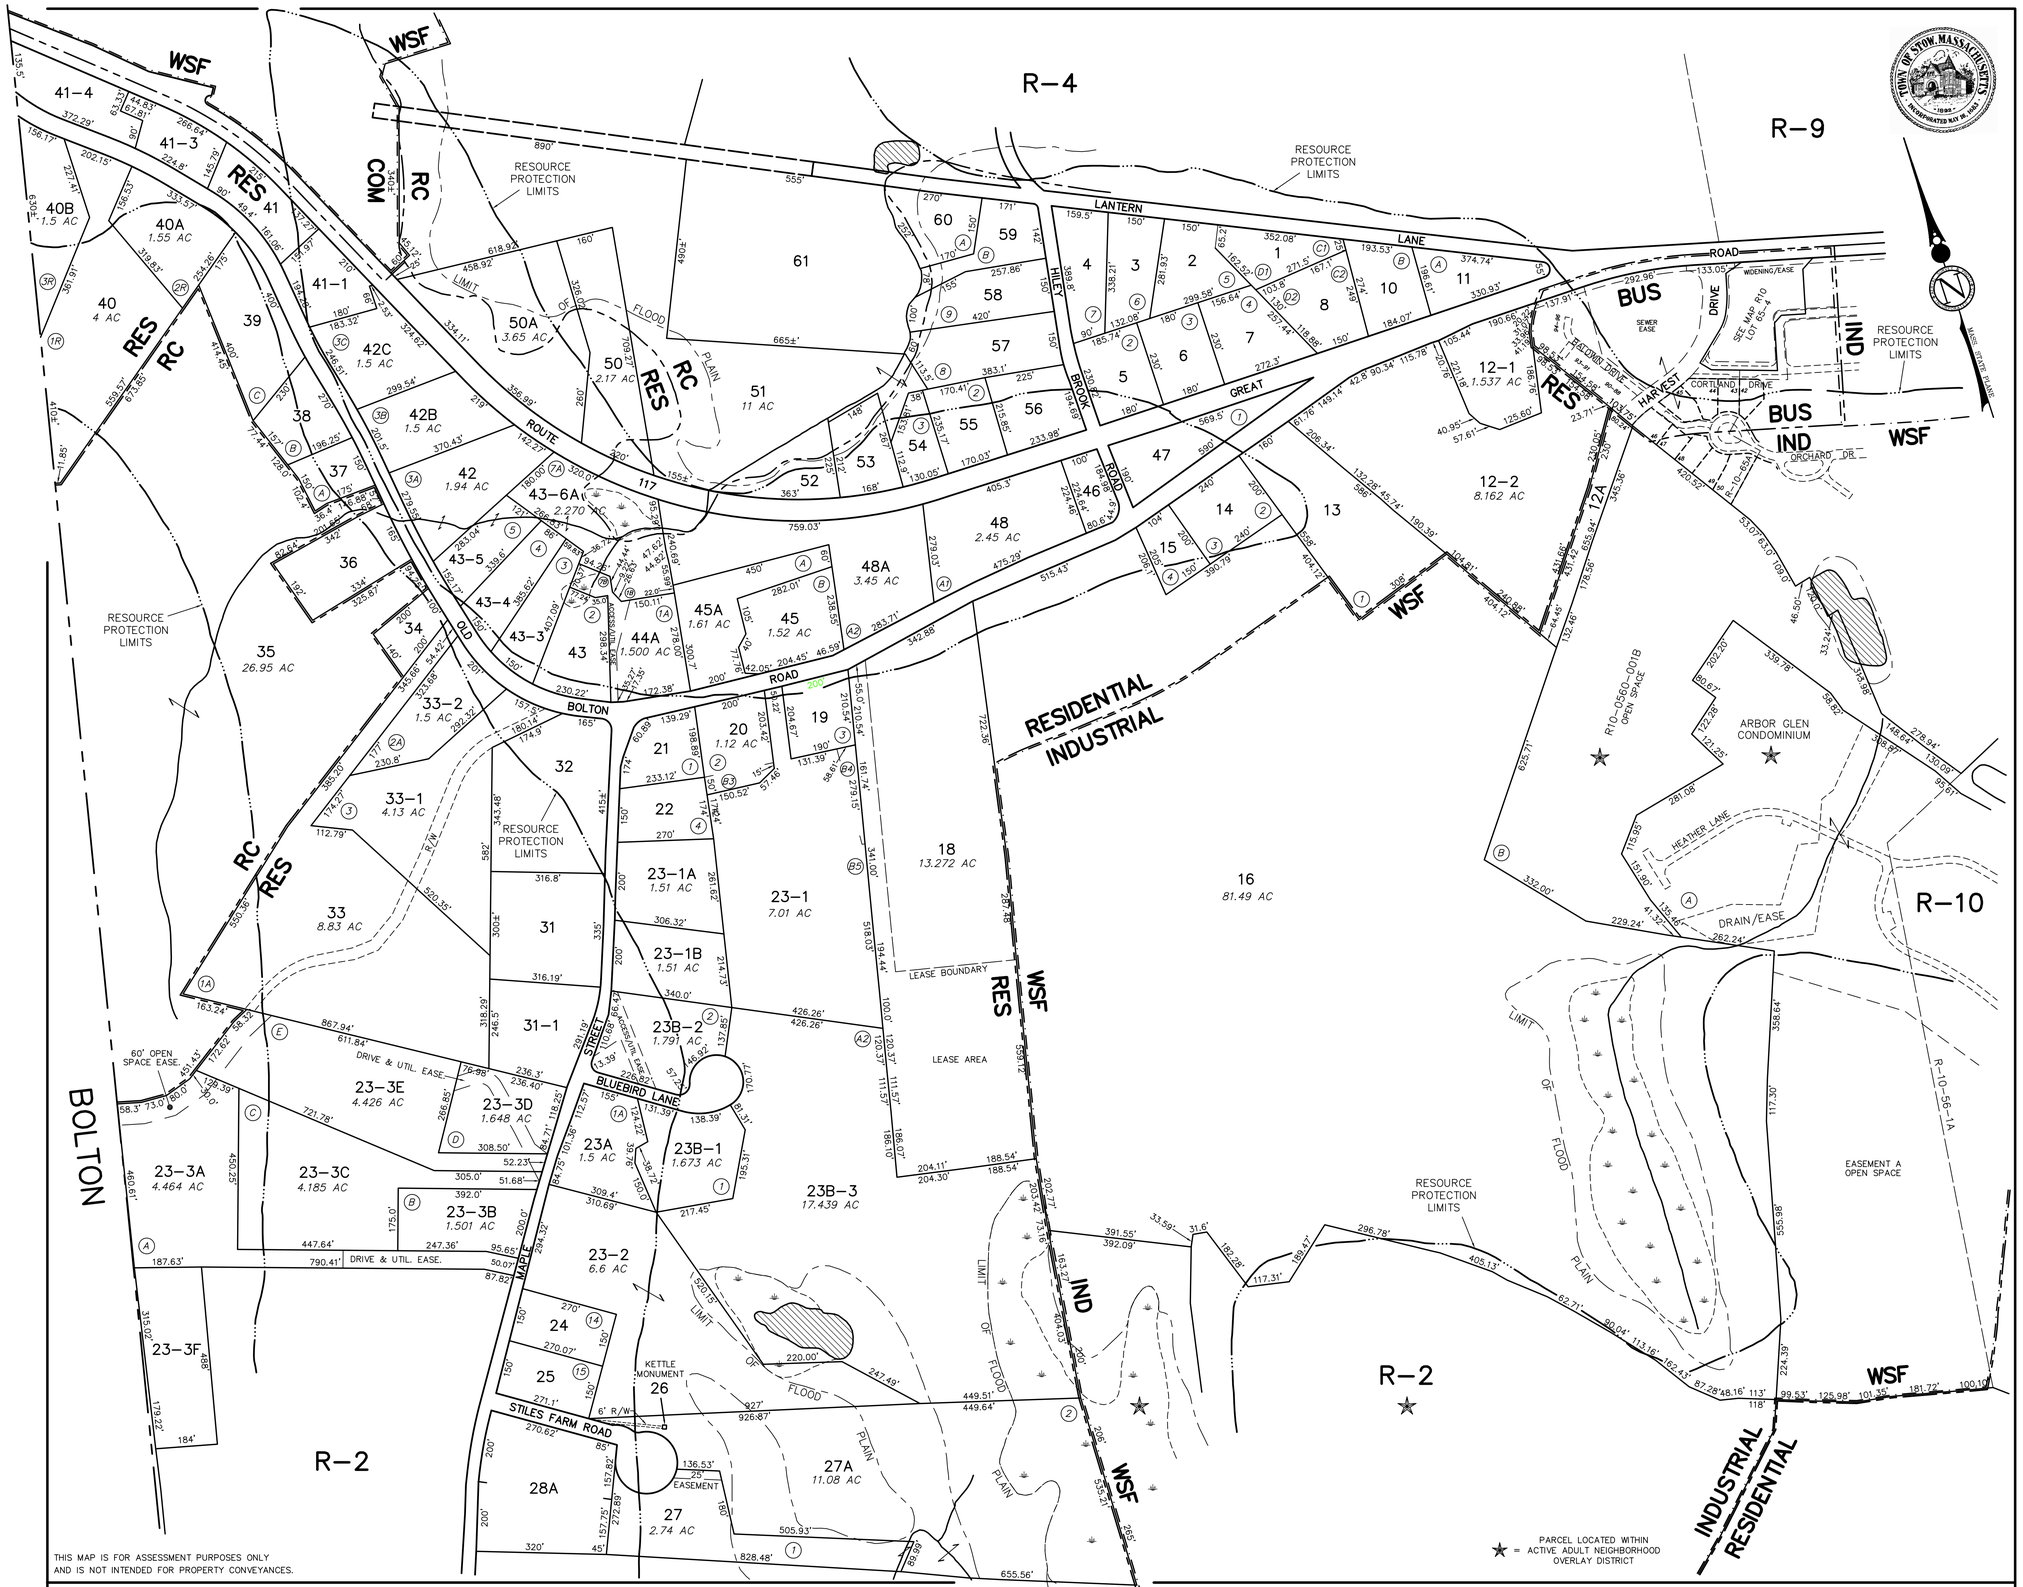
R-4
R-9
R-10
R-2
R-3
WSF
RES
RC
COM
IND
BUS
BOLTON
LANTERN LANE
GREAT ROAD
ROUTE 117
BOLTON ROAD
OLD BOLTON ROAD
BLUEBIRD LANE
MAPLE STREET
STILES FARM ROAD
HEATHER LANE
ARBOR GLEN CONDOMINIUM
R10-0560-001B OPEN SPACE
EASEMENT A OPEN SPACE
RESIDENTIAL
INDUSTRIAL
INDUSTRIAL
RESIDENTIAL
RESOURCE PROTECTION LIMITS
LIMIT OF FLOOD PLAIN
LEASE BOUNDARY
LEASE AREA
DRIVE & UTIL. EASE.
60' OPEN SPACE EASE.
KETTLE MONUMENT
6' R/W
25' EASEMENT
DRAIN/EASE
PARCEL LOCATED WITHIN ACTIVE ADULT NEIGHBORHOOD OVERLAY DISTRICT
THIS MAP IS FOR ASSESSMENT PURPOSES ONLY AND IS NOT INTENDED FOR PROPERTY CONVEYANCES.
WSF: WIRELESS SERVICE FACILITY DISTRICT
SCALE 1 INCH = 200 FEET
DIGITIZED BY: AERIAL SURVEY AND PHOTO, INC. 546 AIRPORT ROAD PO BOX 659 NORRIDGEWOCK, MAINE 1998
FROM MAP ORIGINALLS COMPILED BY: JOHN E. O'DONNELL & ASSOCIATES AUBURN, MAINE 1971
REPLOT 4-2012
PROPERTY MAP
STOW, MASSACHUSETTS