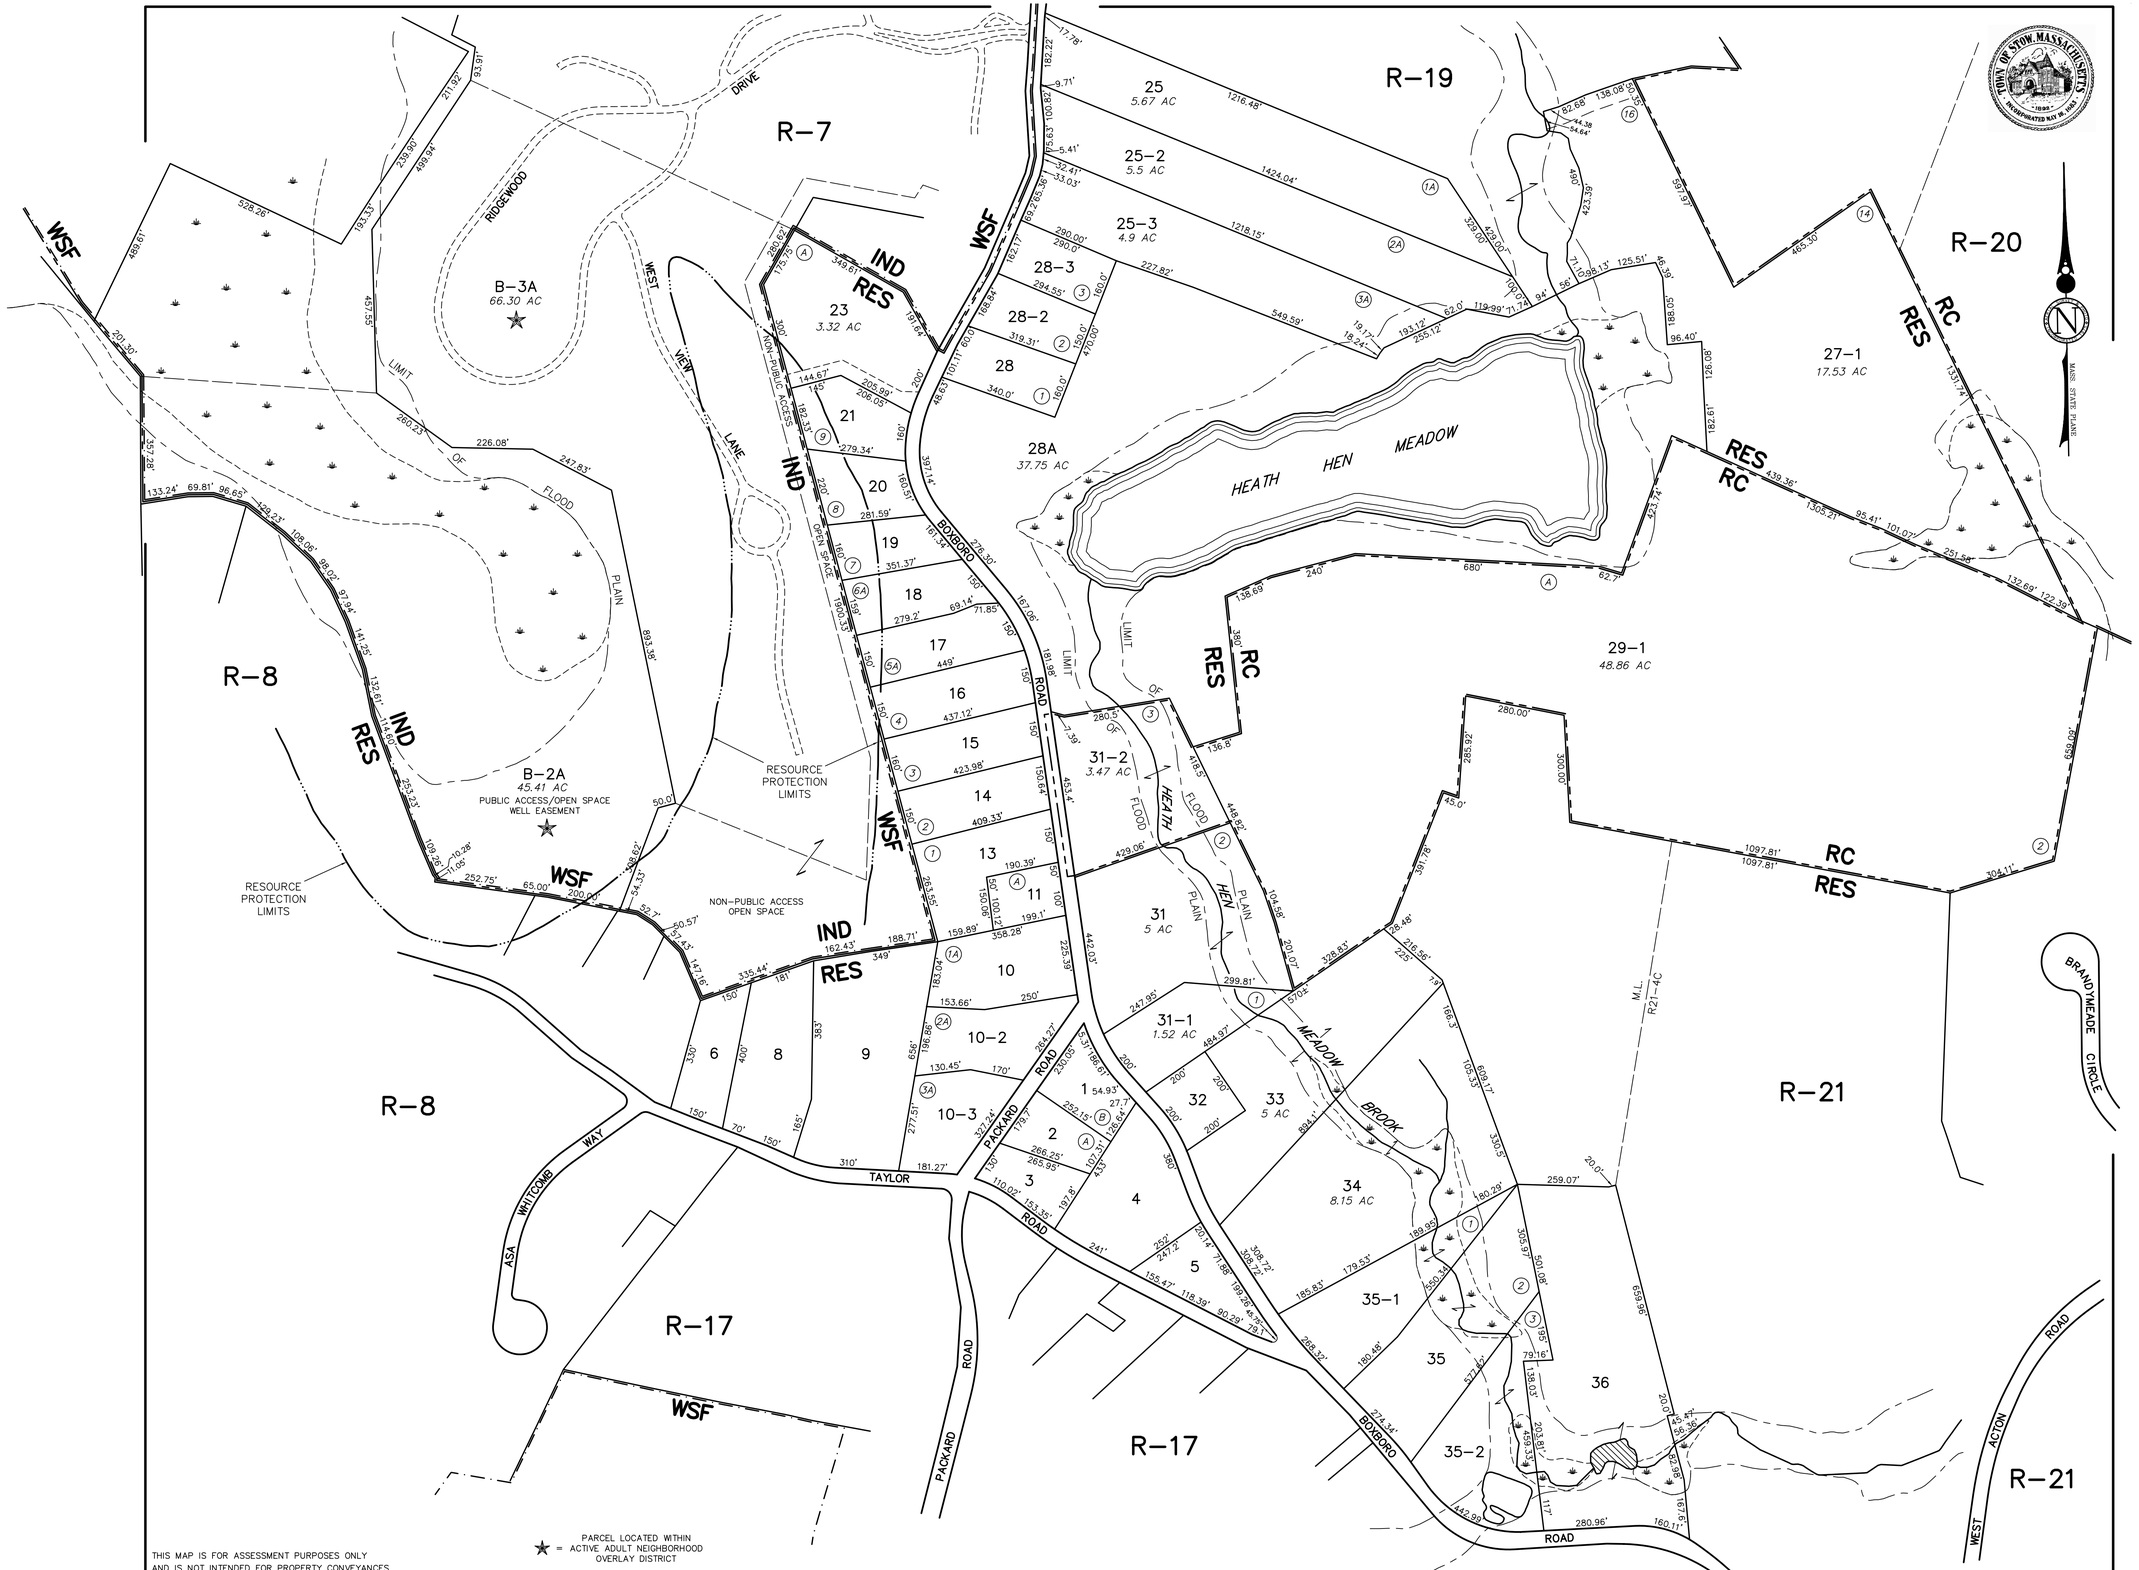

THIS MAP IS FOR ASSESSMENT PURPOSES ONLY AND IS NOT INTENDED FOR PROPERTY CONVEYANCES.

★ = PARCEL LOCATED WITHIN ACTIVE ADULT NEIGHBORHOOD OVERLAY DISTRICT

DIGITIZED BY: AERIAL SURVEY AND PHOTO, INC.
546 AIRPORT ROAD PO BOX 659
NORRIDGEWOCK, MAINE
1998

REPLOT 4-2012

FROM MAP ORIGINALS COMPILED BY:
JOHN E. O'DONNELL & ASSOCIATES
AUBURN, MAINE
1971

STOW, MASSACHUSETTS

WSF: WIRELESS SERVICE FACILITY DISTRICT

200 100 0 200 400 600 800 FEET

SCALE 1 INCH = 200 FEET

R-18