
LEGEND:

A ● — ● B	TIME OF CONCENTRATION
▬ ▬ ▬	SUBCATCHMENT DIVIDE
— - —	SOIL DIVIDE
256A	SOIL UNIT SYMBOL
P–1	SUBCATCHMENT DESIGNATION
— · —	BORDERING VEGETATED WETLAND
— · · —	MEAN ANNUAL HIGH WATER
— · — · —	35–FOOT NO–DISTURB ZONE
·····	BUFFER ZONE
• • • • •	RIVERFRONT AREA
— —95— —	EXISTING CONTOUR
○○○○○	STONE WALL
N/F	NOW OR FORMERLY
	TREE LINE

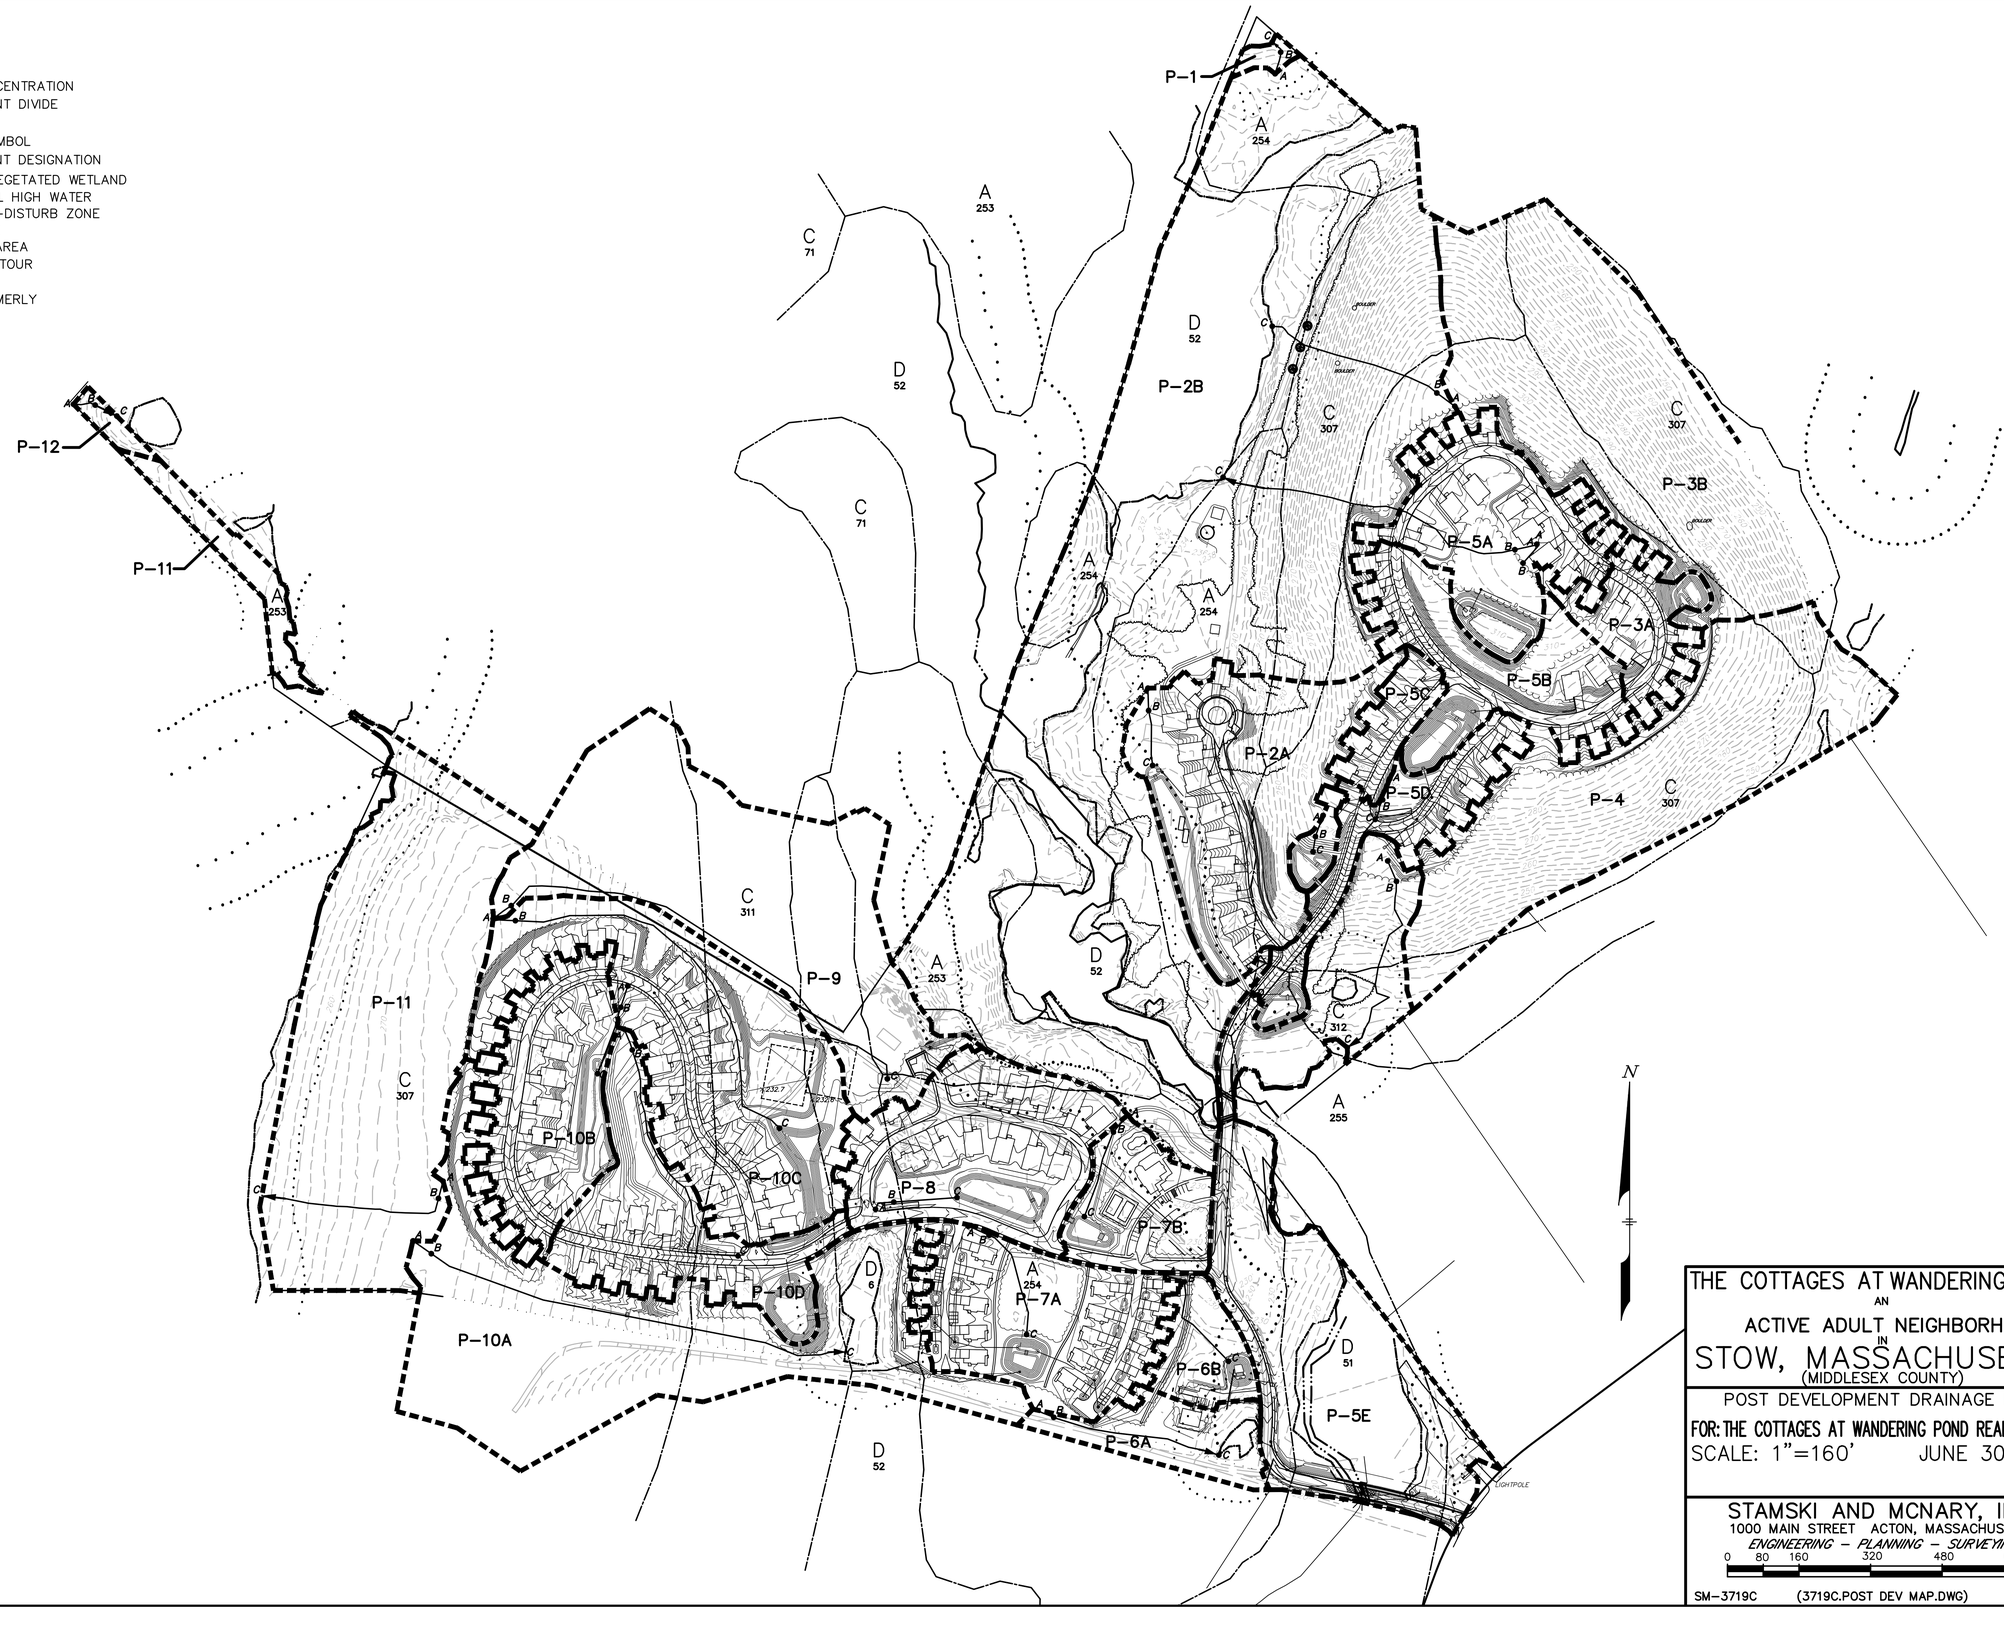

THE COTTAGES AT WANDERING POND
AN
ACTIVE ADULT NEIGHBORHOOD
IN
STOW, MASSACHUSETTS
(MIDDLESEX COUNTY)

POST DEVELOPMENT DRAINAGE MAP

FOR: THE COTTAGES AT WANDERING POND REALTY TRUST

SCALE: 1"=160' JUNE 30, 2022

STAMSKI AND MCNARY, INC.
1000 MAIN STREET ACTON, MASSACHUSETTS
ENGINEERING – PLANNING – SURVEYING

0 80 160 320 480 640 FT

SM–3719C (3719C.POST DEV MAP.DWG)